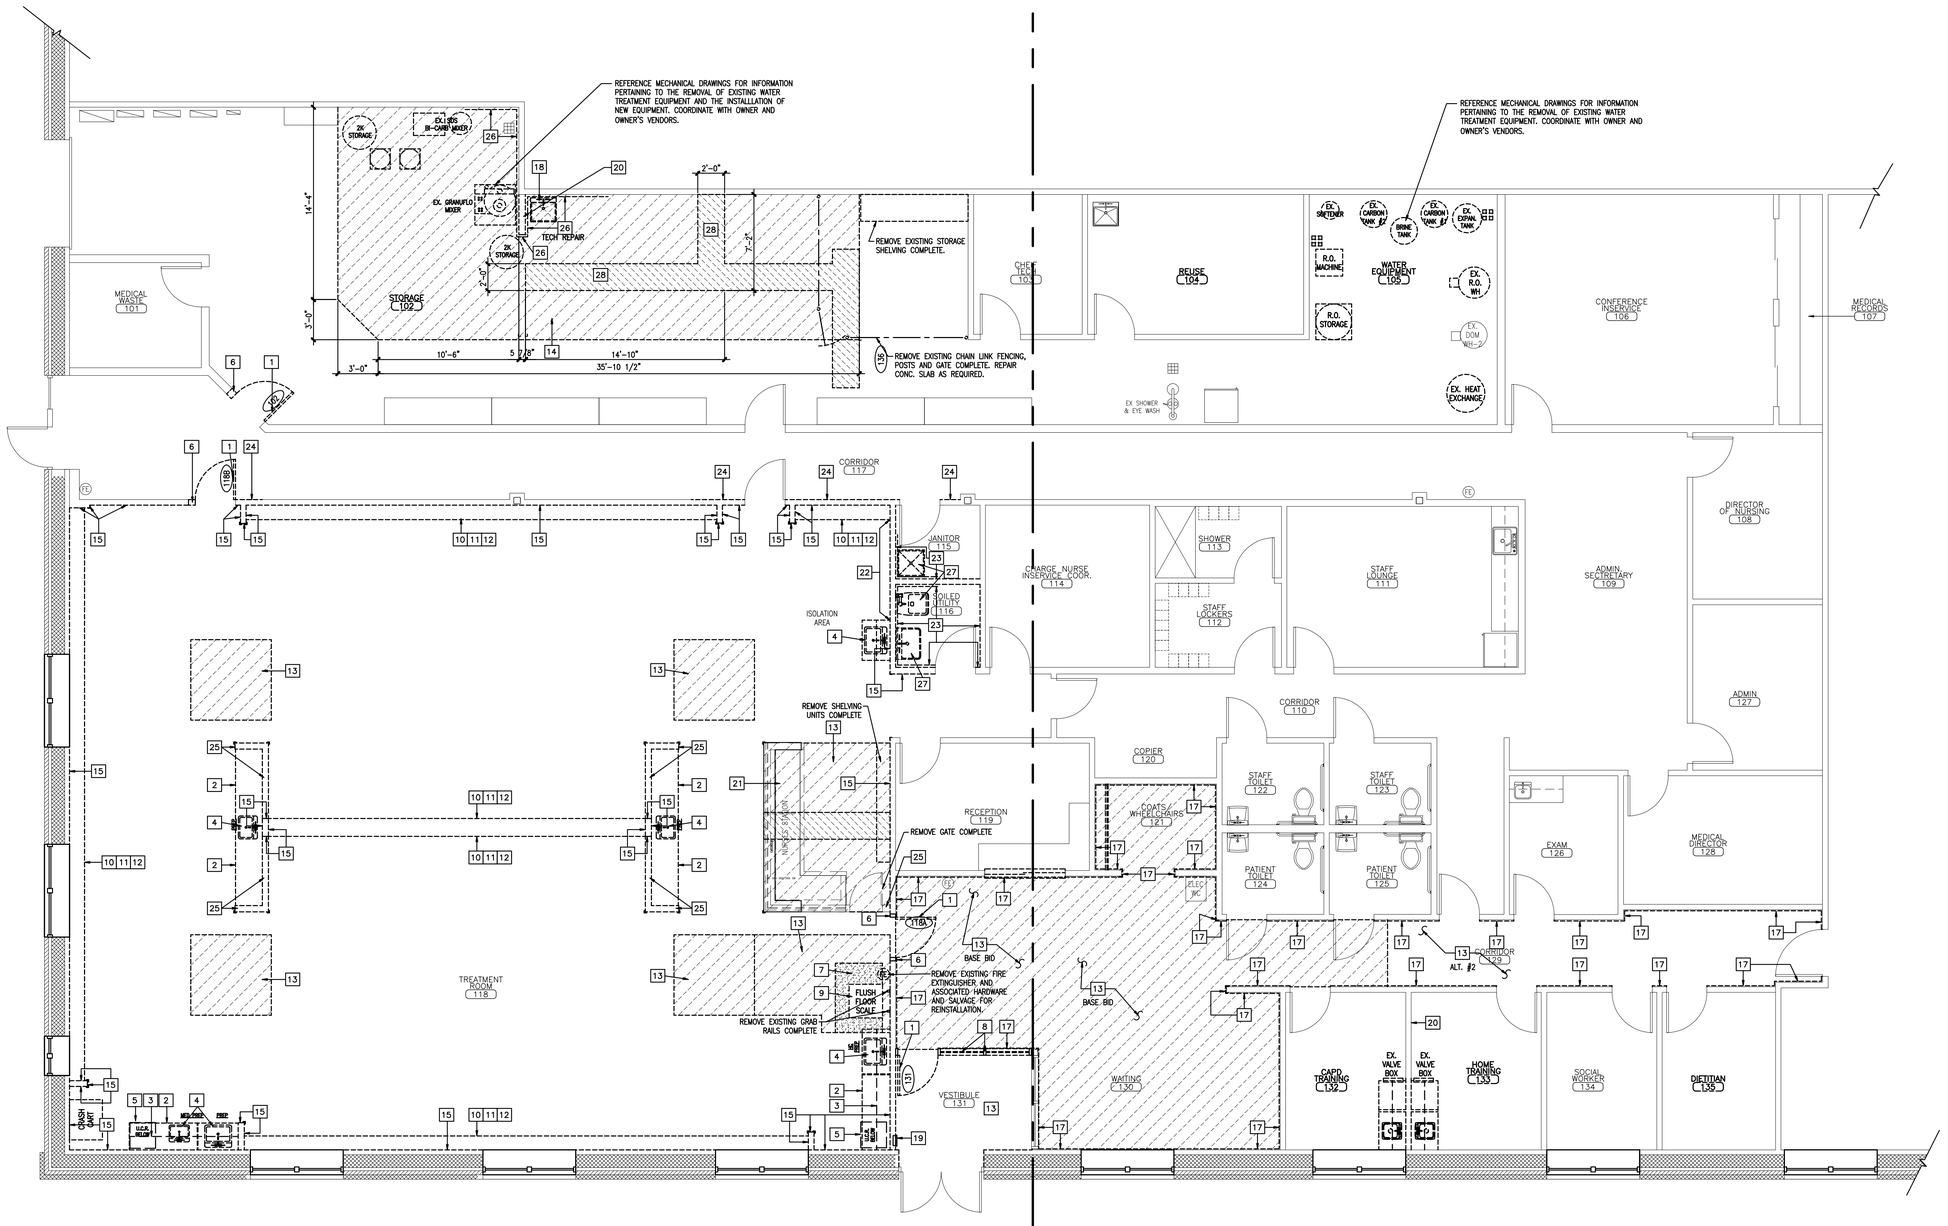

North

A OVERALL REMOVALS PLAN

REFERENCED FROM:

SCALE: 3/16" = 1'-0"

CWS Architects

434 Cumberland Avenue
Portland, ME 04101
Phone: (207) 774-4441
Fax: (207) 774-4016
www.CWSarch.com

THE RENOVATIONS TO SOUTHERN MAINE DIALYSIS PORTLAND, MAINE #1190

1600 CONGRESS STREET
PORTLAND, MAINE 04101

Owner:
FRESENIUS MEDICAL SERVICES DIALYSIS SERVICES NORTH AMERICA
1256 MAIN STREET
WALTHAM, MA 02451
(781) 891-0029
(781) 891-0890

REVISIONS:

Description:	Date:

Drawing Title:
OVERALL REMOVALS PLAN

Scale: 3/16" = 1'-0"
Date: 9/04/2007
CWS Proj. No.: 2006.447.fpk

Drawing Number:
DA1.0

ISSUED FOR CONSTRUCTION