


TYPICAL INTERIOR FOOTING & BASEPLATE SECTION SCALE: 1"=1'-0" | 1

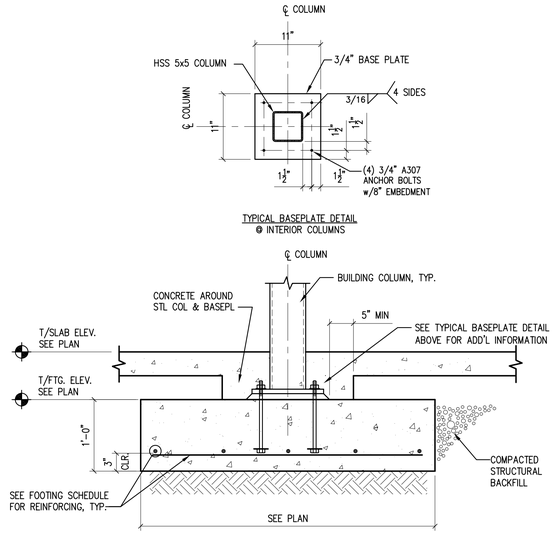


NOTES:
1. WALL REINFORCEMENT CONTINUOUS THRU PIERS (NOT SHOWN FOR CLARITY).
2. SEE TYPICAL PIER/BASEPLATE DETAILS ON DWG. S2.2.

SECTION SCALE: 1"=1'-0" | 2




BASEPLATE B1
PLAN VIEW

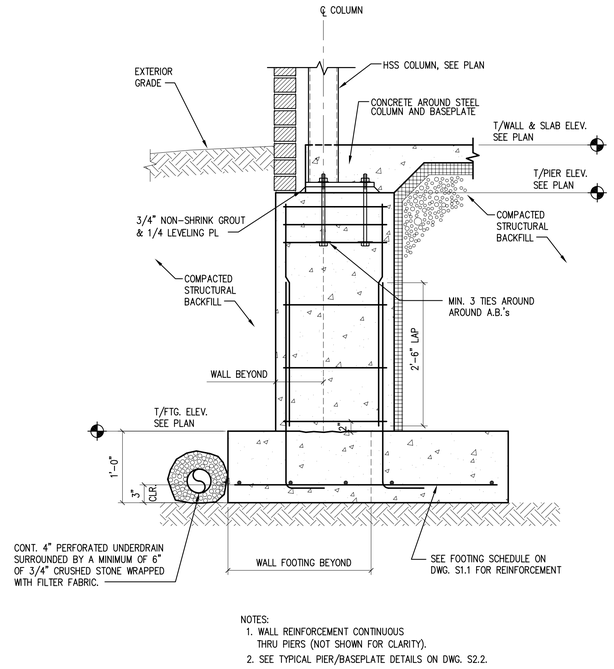


BASEPLATE B2
PLAN VIEW

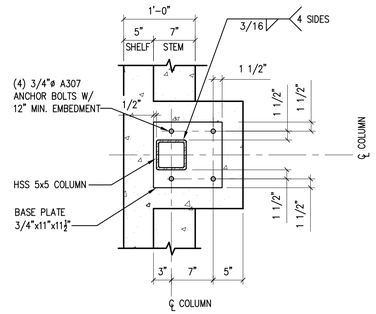


SECTION @ PIER-P1
PLAN VIEW

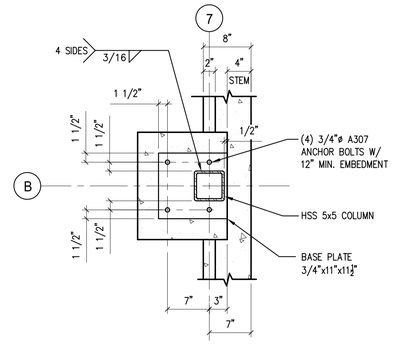


SECTION @ PIER-P2
PLAN VIEW

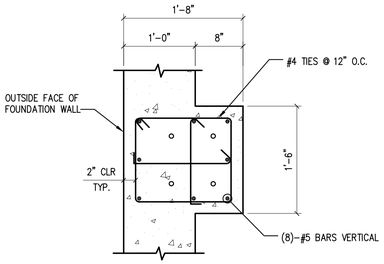


BASEPLATE B3
PLAN VIEW

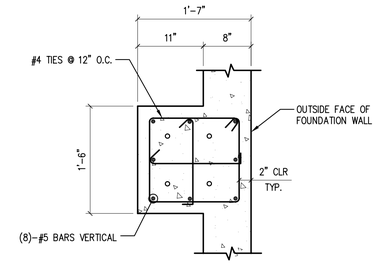


BASEPLATE B4
PLAN VIEW

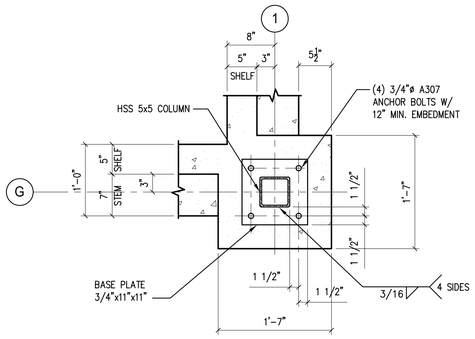


BASEPLATE B5
PLAN VIEW

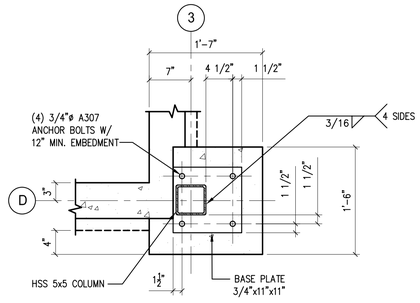


BASEPLATE B6
PLAN VIEW

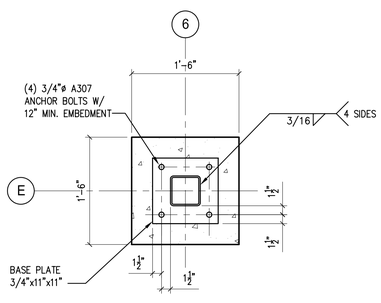


SECTION @ PIER-P3
PLAN VIEW

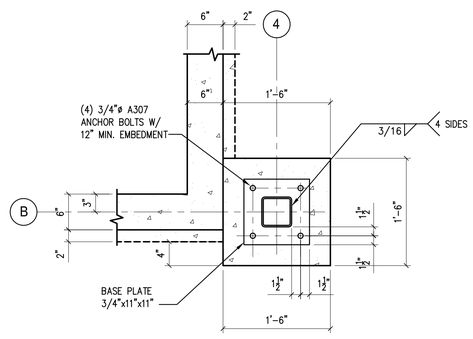


SECTION @ PIER-P4
PLAN VIEW

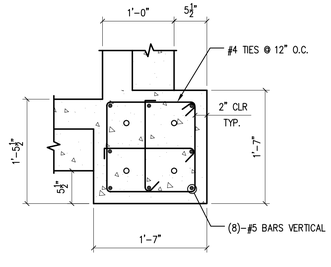


SECTION @ PIER-P5
PLAN VIEW

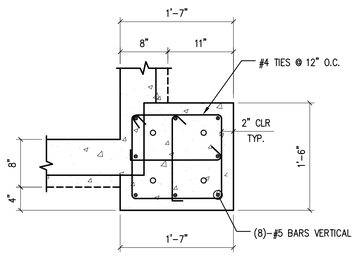


SECTION @ PIER-P6
PLAN VIEW

PIER AND BASEPLATE DETAILS SCALE: 1"=1'-0" | 3

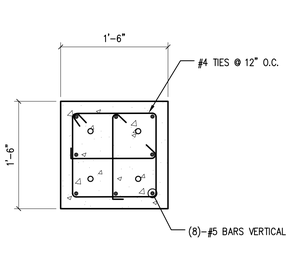CASCO BAY ENGINEERING
424 Fore Street
Portland, ME 04101
Phone 207.842.2800
Fax 207.842.2828
www.cascobayengineering.com

CLIENT:
DIDONATO ARCHITECTS, INC.
134 GUINEA ROAD
KENNEBUNKPORT, MAINE

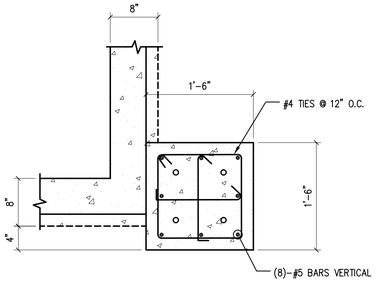STROUDWATER STATION
1577 CONGRESS STREET PORTLAND, MAINE

PROPOSED BUILDING

REVISIONS

| No. | DATE | ISSUE |
|---|---|---|
| A | 3-19-07 | FOR PERMIT |

SHEET TITLE:
CONCRETE DETAILS

| | |
|---|---|
| DESIGNED: | SM |
| DRAWN: | PM |
| DATE: | 2-7-07 |
| CADD FILE: | 7016-S1.DWG |
| PROJECT NUMBER: | 7016 |

S2.2