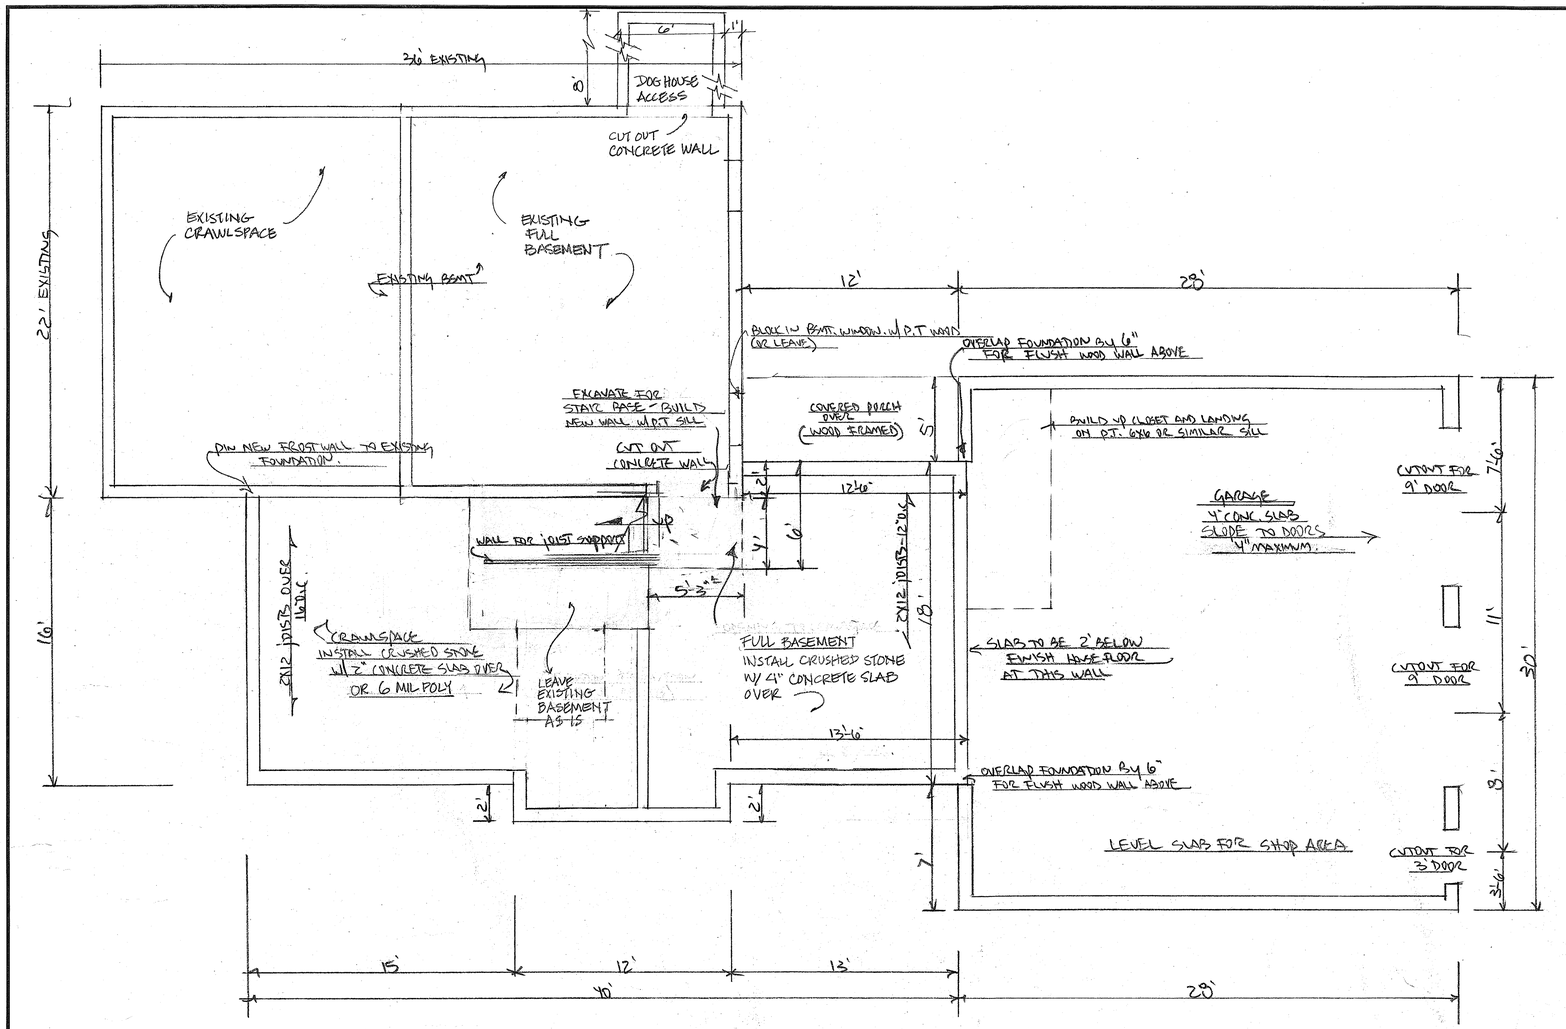

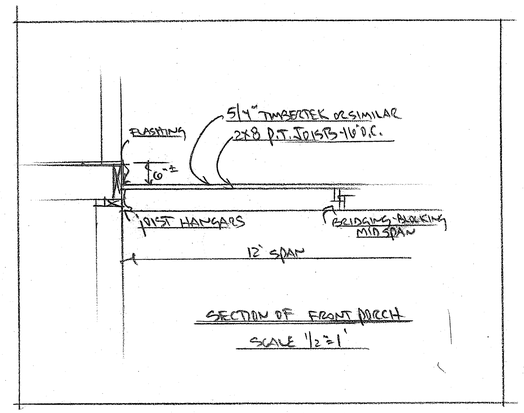

SECTION OF FRONT PORCH
SCALE 1/2"=1'

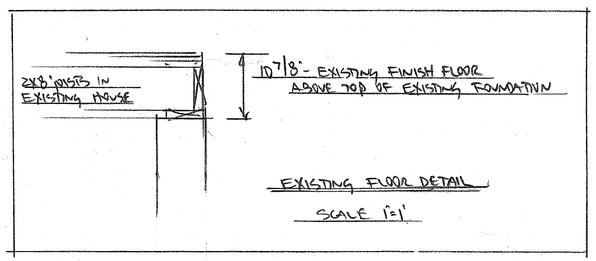

EXISTING FLOOR DETAIL
SCALE 1"=1'

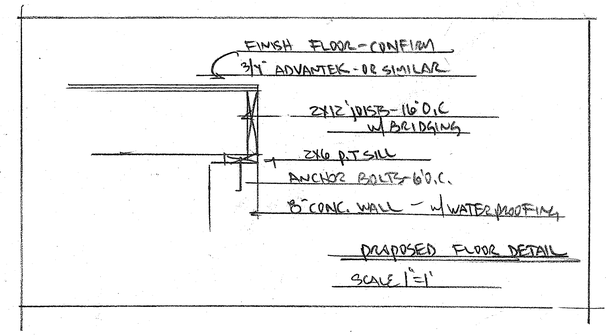

PROPOSED FLOOR DETAIL
SCALE 1"=1'

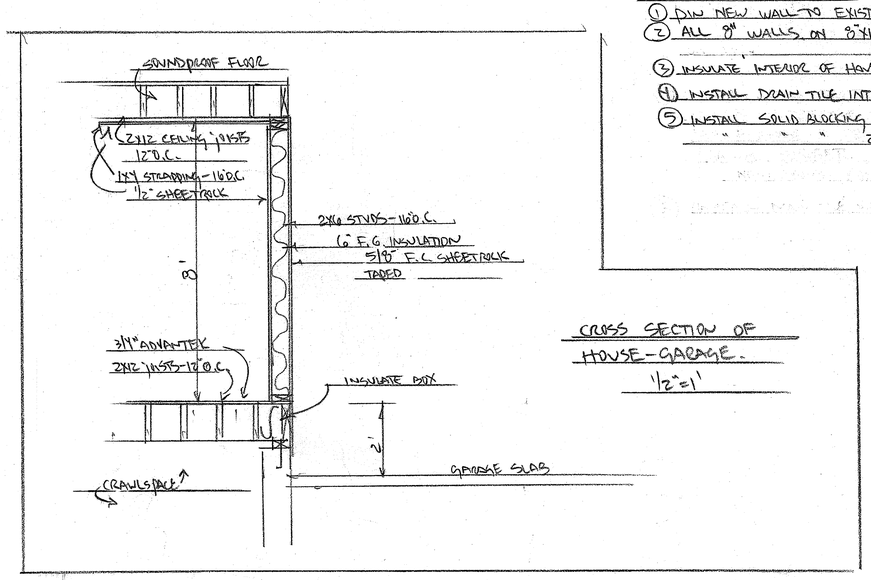

CROSS SECTION OF HOUSE - GARAGE.
1/2"=1'

FOUNDATION PLAN
1. DW NEW WALL TO EXISTING FOUNDATION
2. ALL 8" WALLS ON 8"X16" CONTINUOUS FOOTING
3. INSULATE INTERIOR OF HOUSE WALLS
4. INSTALL DRAIN TILE INTERIOR AND EXTERIOR
5. INSTALL SOLID BLOCKING MID-SPAN ON JOISTS - 16' SPAN
" " " 2 ROWS - 18' SPAN

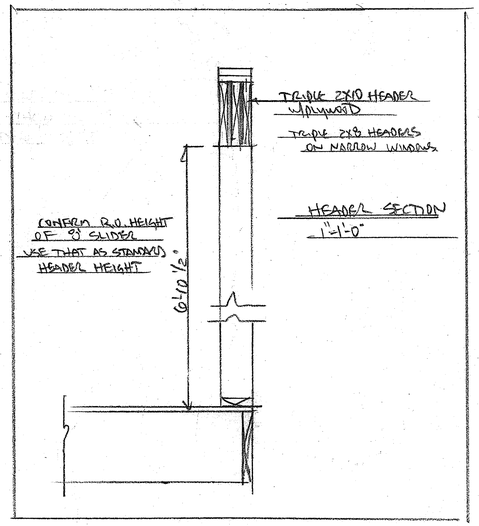

HEADER SECTION
1'-1'-0"

DRAWN - TED + Leslie KAYNOR

SCALE: 1/4"=1'	APPROVED BY: 315 CAPISIC ST.	DRAWN BY W. Sloan 14
DATE: 11/6/14		REVISED 4.1.15 8/16/15 L Kaynor

Phase 1 - Foundation Plan

DRAWING NUMBER 4.16