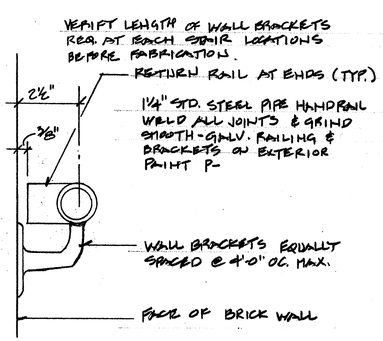

HANDRAIL DETAIL
NO SCALE

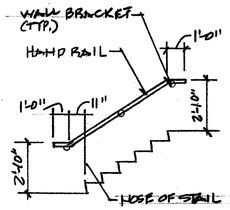

HANDRAIL ELEVATION
NO SCALE

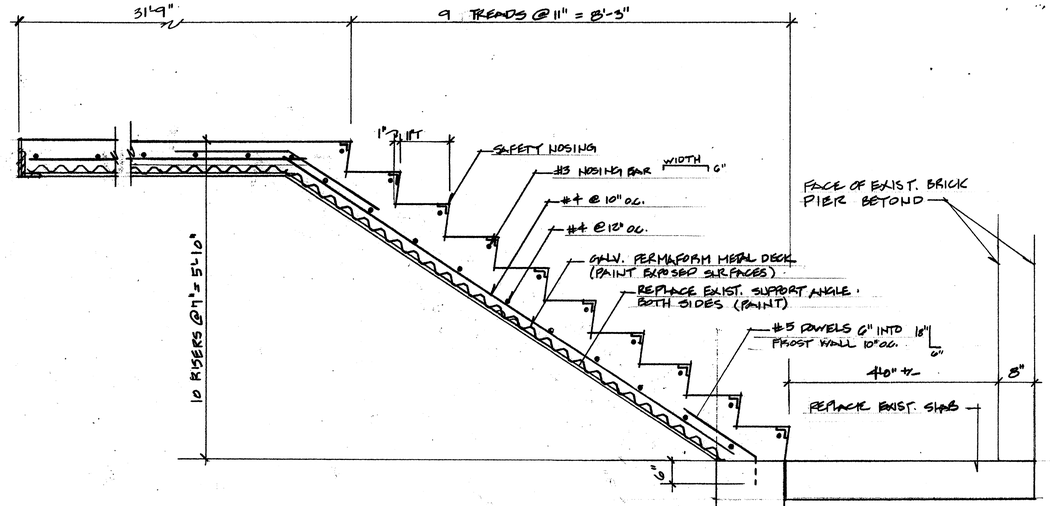

SECTION @ EAST EGRESS STAIR & PLATFORM
1" = 1'-0"

△1 OMIT C.I.P. STAIR & PLATFORM - REPLACE WITH CONCRETE PAN FILL STAIR & PLATFORM SEE DWG. NO. VE-1.0

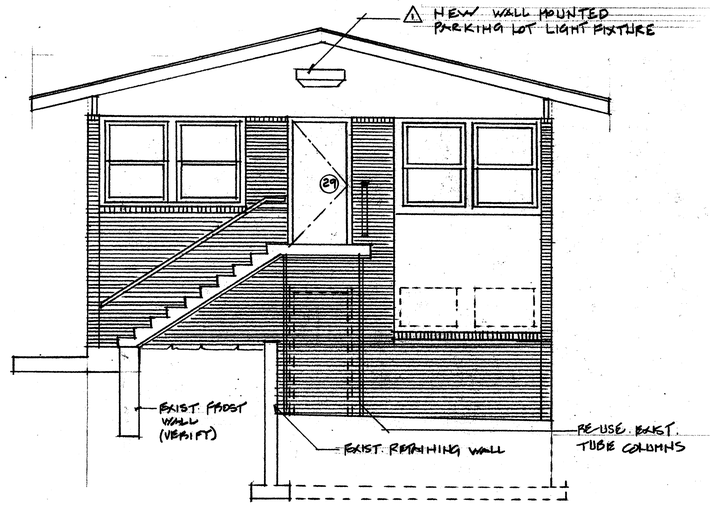

SECTION @ EGRESS STAIR (A)
1/4" = 1'-0"

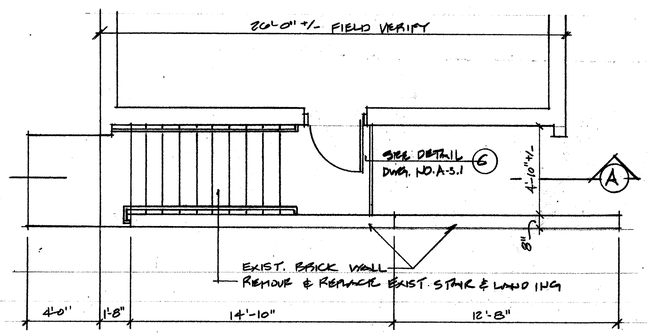

WEST EGRESS STAIRS
1/4" = 1'-0"

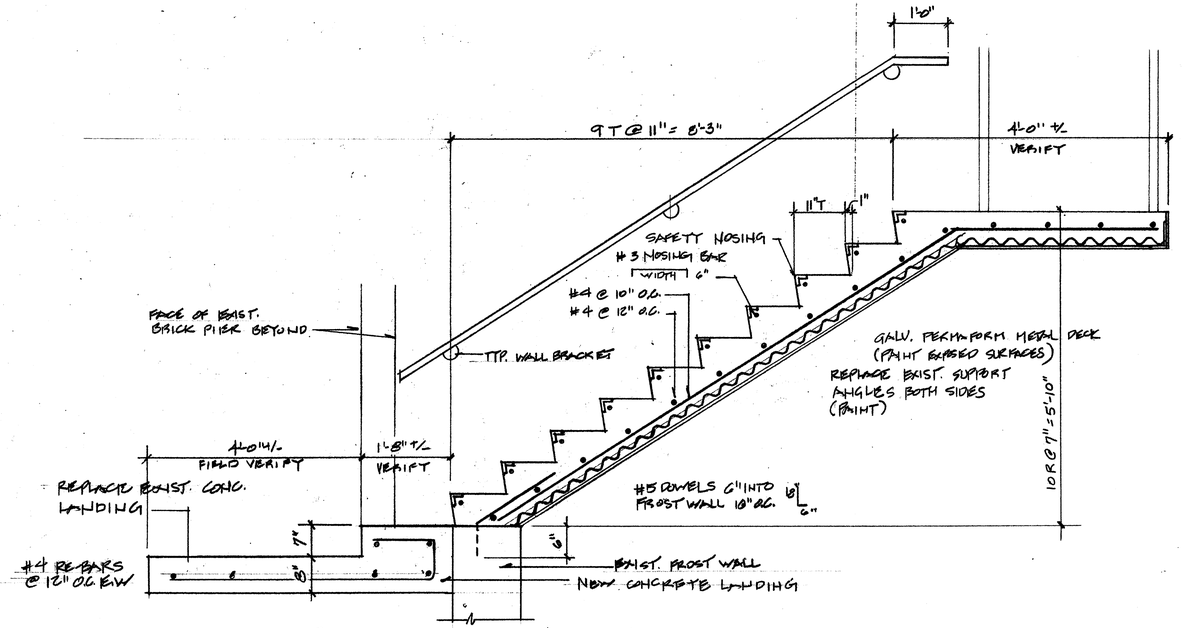

STAIR SECTION @ WEST EGRESS
1" = 1'-0"

October 28, 2009
Issued for Construction

No.	Revisions	Date	By
△1	VALUE ENGINEERING MODIFICATIONS	10-28-09	DLL

REGISTERED ARCHITECT
DENIS L. LEMIEUX
NO. 1437
STATE OF MAINE

DLL Associates / Architects
Street, Suite - C Lyndon, Maine 04240 (207) 344-6611 DLLAIA@AOL

Project Title
Hutchins Funeral Home
660 Brighton Avenue
Portland, Maine

Drawing Title
West Egress Stair Details

Scale NOTED
Dwn. By DLL
Ckd. By
Date

Project No.
0813

Sub Title

Drawing No.
A-3.2