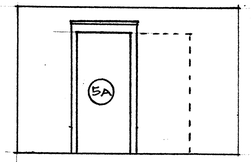

ELEV A

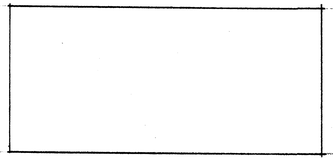

ELEV B

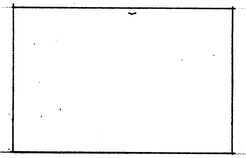

ELEV. C

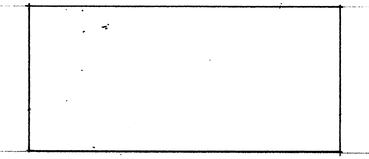

ELEV D

CASKET DISPLAY ROOM L-5

1/4"=1'-0"

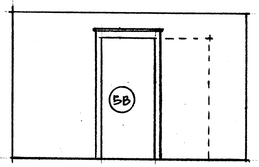

ELEV A

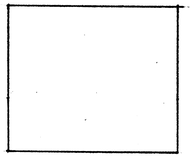

ELEV B

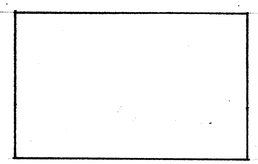

ELEV C

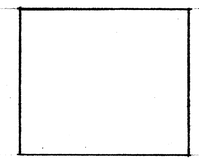

ELEV D

URN DISPLAY ROOM L-6

1/4"=1'0"

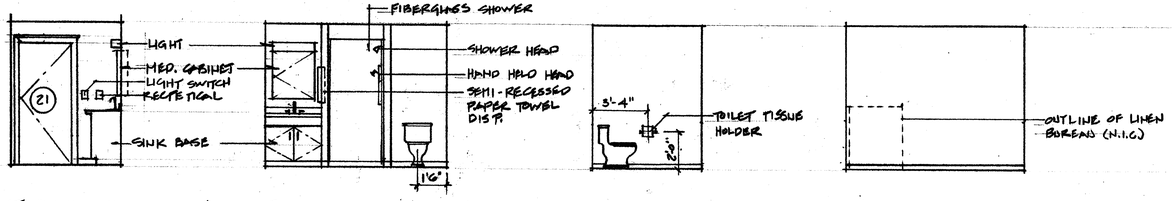

ELEV A

ELEV B

ELEV C

ELEV D

BATH ROOM L-9

1/4"=1'-0"

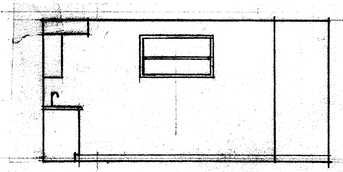

ELEV A

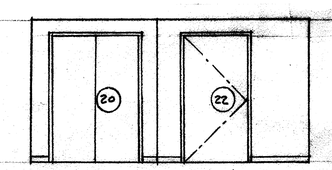

ELEV. B

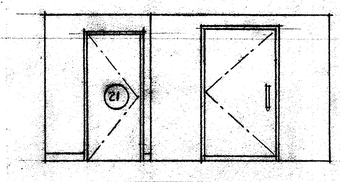

ELEV. C

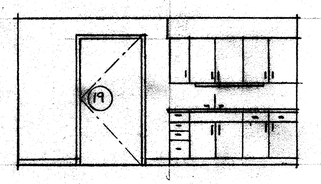

ELEV. D

DRESSING ROOM

1/4"=1'0"

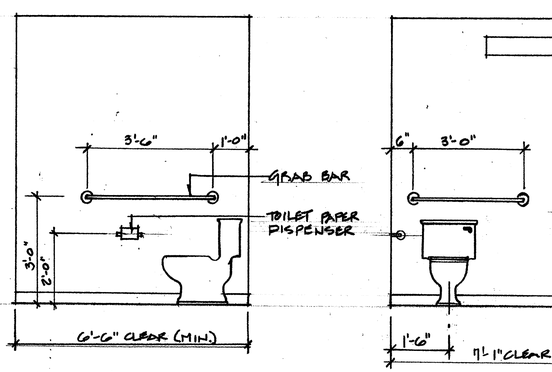

TYPICAL BATH ROOM L-9 L-8 11-9 11-8

1/2"=1'-0"

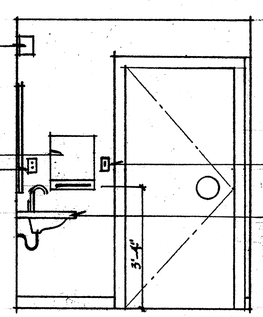

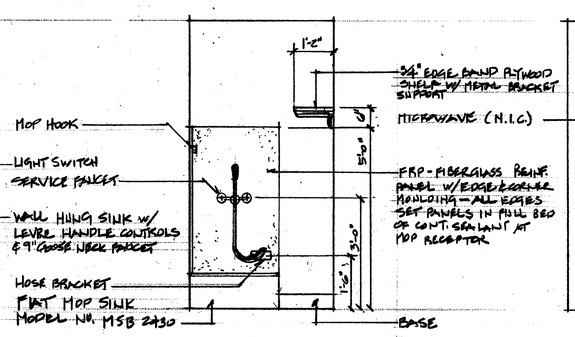

JANITOR L-15

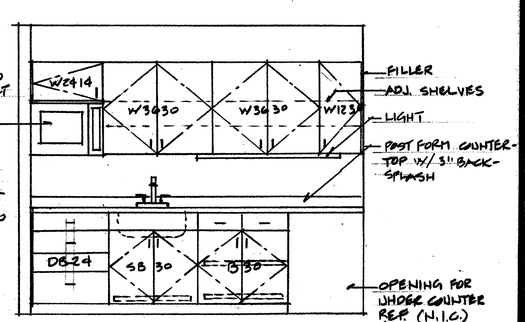

FAMILY ROOM L-2

1/2"=1'-0"

October 28, 2009
Issued for Construction

DLL Associates / Architects
193 Main Street, Suite - C Lewiston, Maine 04240 (207) 344-6611 DLLAA@AOL.COM

No.	Revisions	Date	By

REGISTERED ARCHITECT
DENIS L. LEMIEUX
NO. 1437
STATE OF MAINE

Project Title
Hutchins Funeral Home
660 Brighton Avenue
Portland, Maine

Drawing Title
Interior Elevations

Scale | Dwn. By | Ckd. By | Date

Project No.
0813

Sub Title

Drawing No.
A-4.1