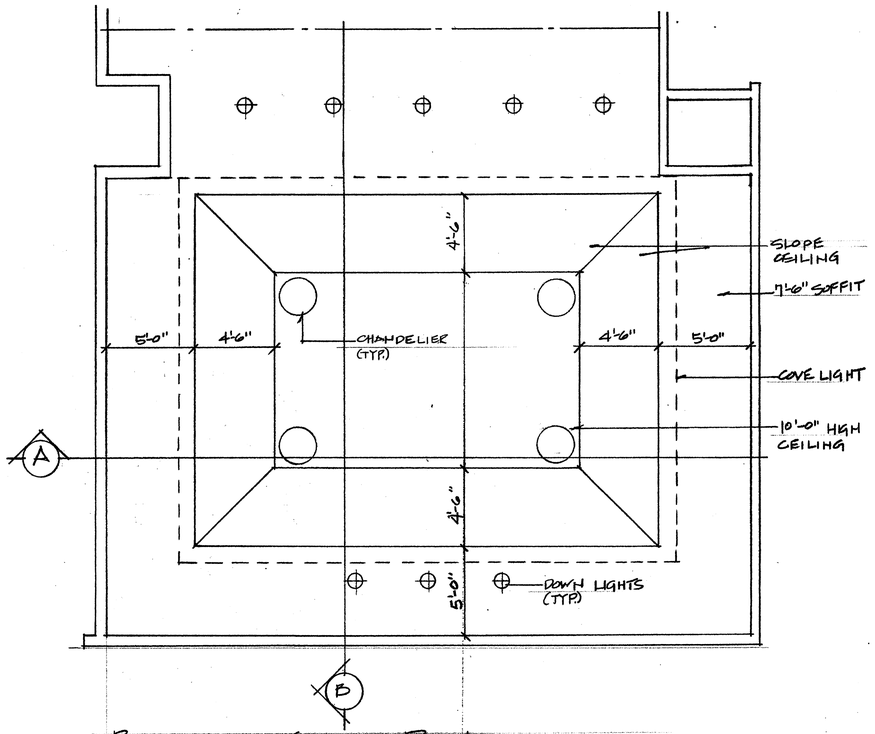

REFLECTED CEILING PLAN
1/4" = 1'-0"

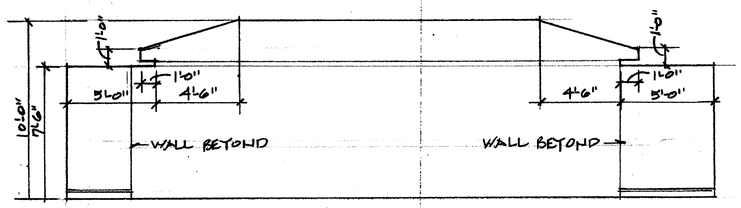

SECTION
1/4" = 1'-0"
A

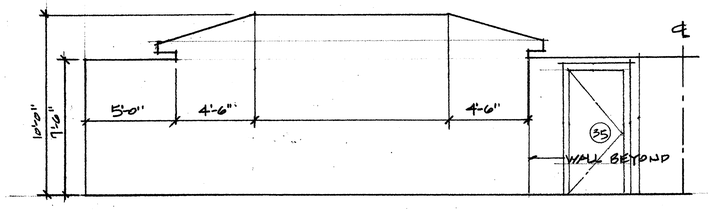

SECTION
1/4" = 1'-0"
B

COVE LIGHTING & SOFFIT MODIFICATIONS

October 28, 2009
Issued for Construction

DLL Associates / Architects
Lewiston, Maine 04240 (207) 344-6611

No.	Revisions	Date	By

REGISTERED ARCHITECT
DENIS L. LEMIEUX
NO. 1437
STATE OF MAINE

Project Title
Hutchins Funeral Home
660 Brighton Avenue
Portland, Maine

Drawing Title
Value Engineering Modifications

Scale NOTED | Ckd. By
Dwn. By DLL | Date

Project No.
0813

Sub Title

Drawing No.
VE-1.1

138827