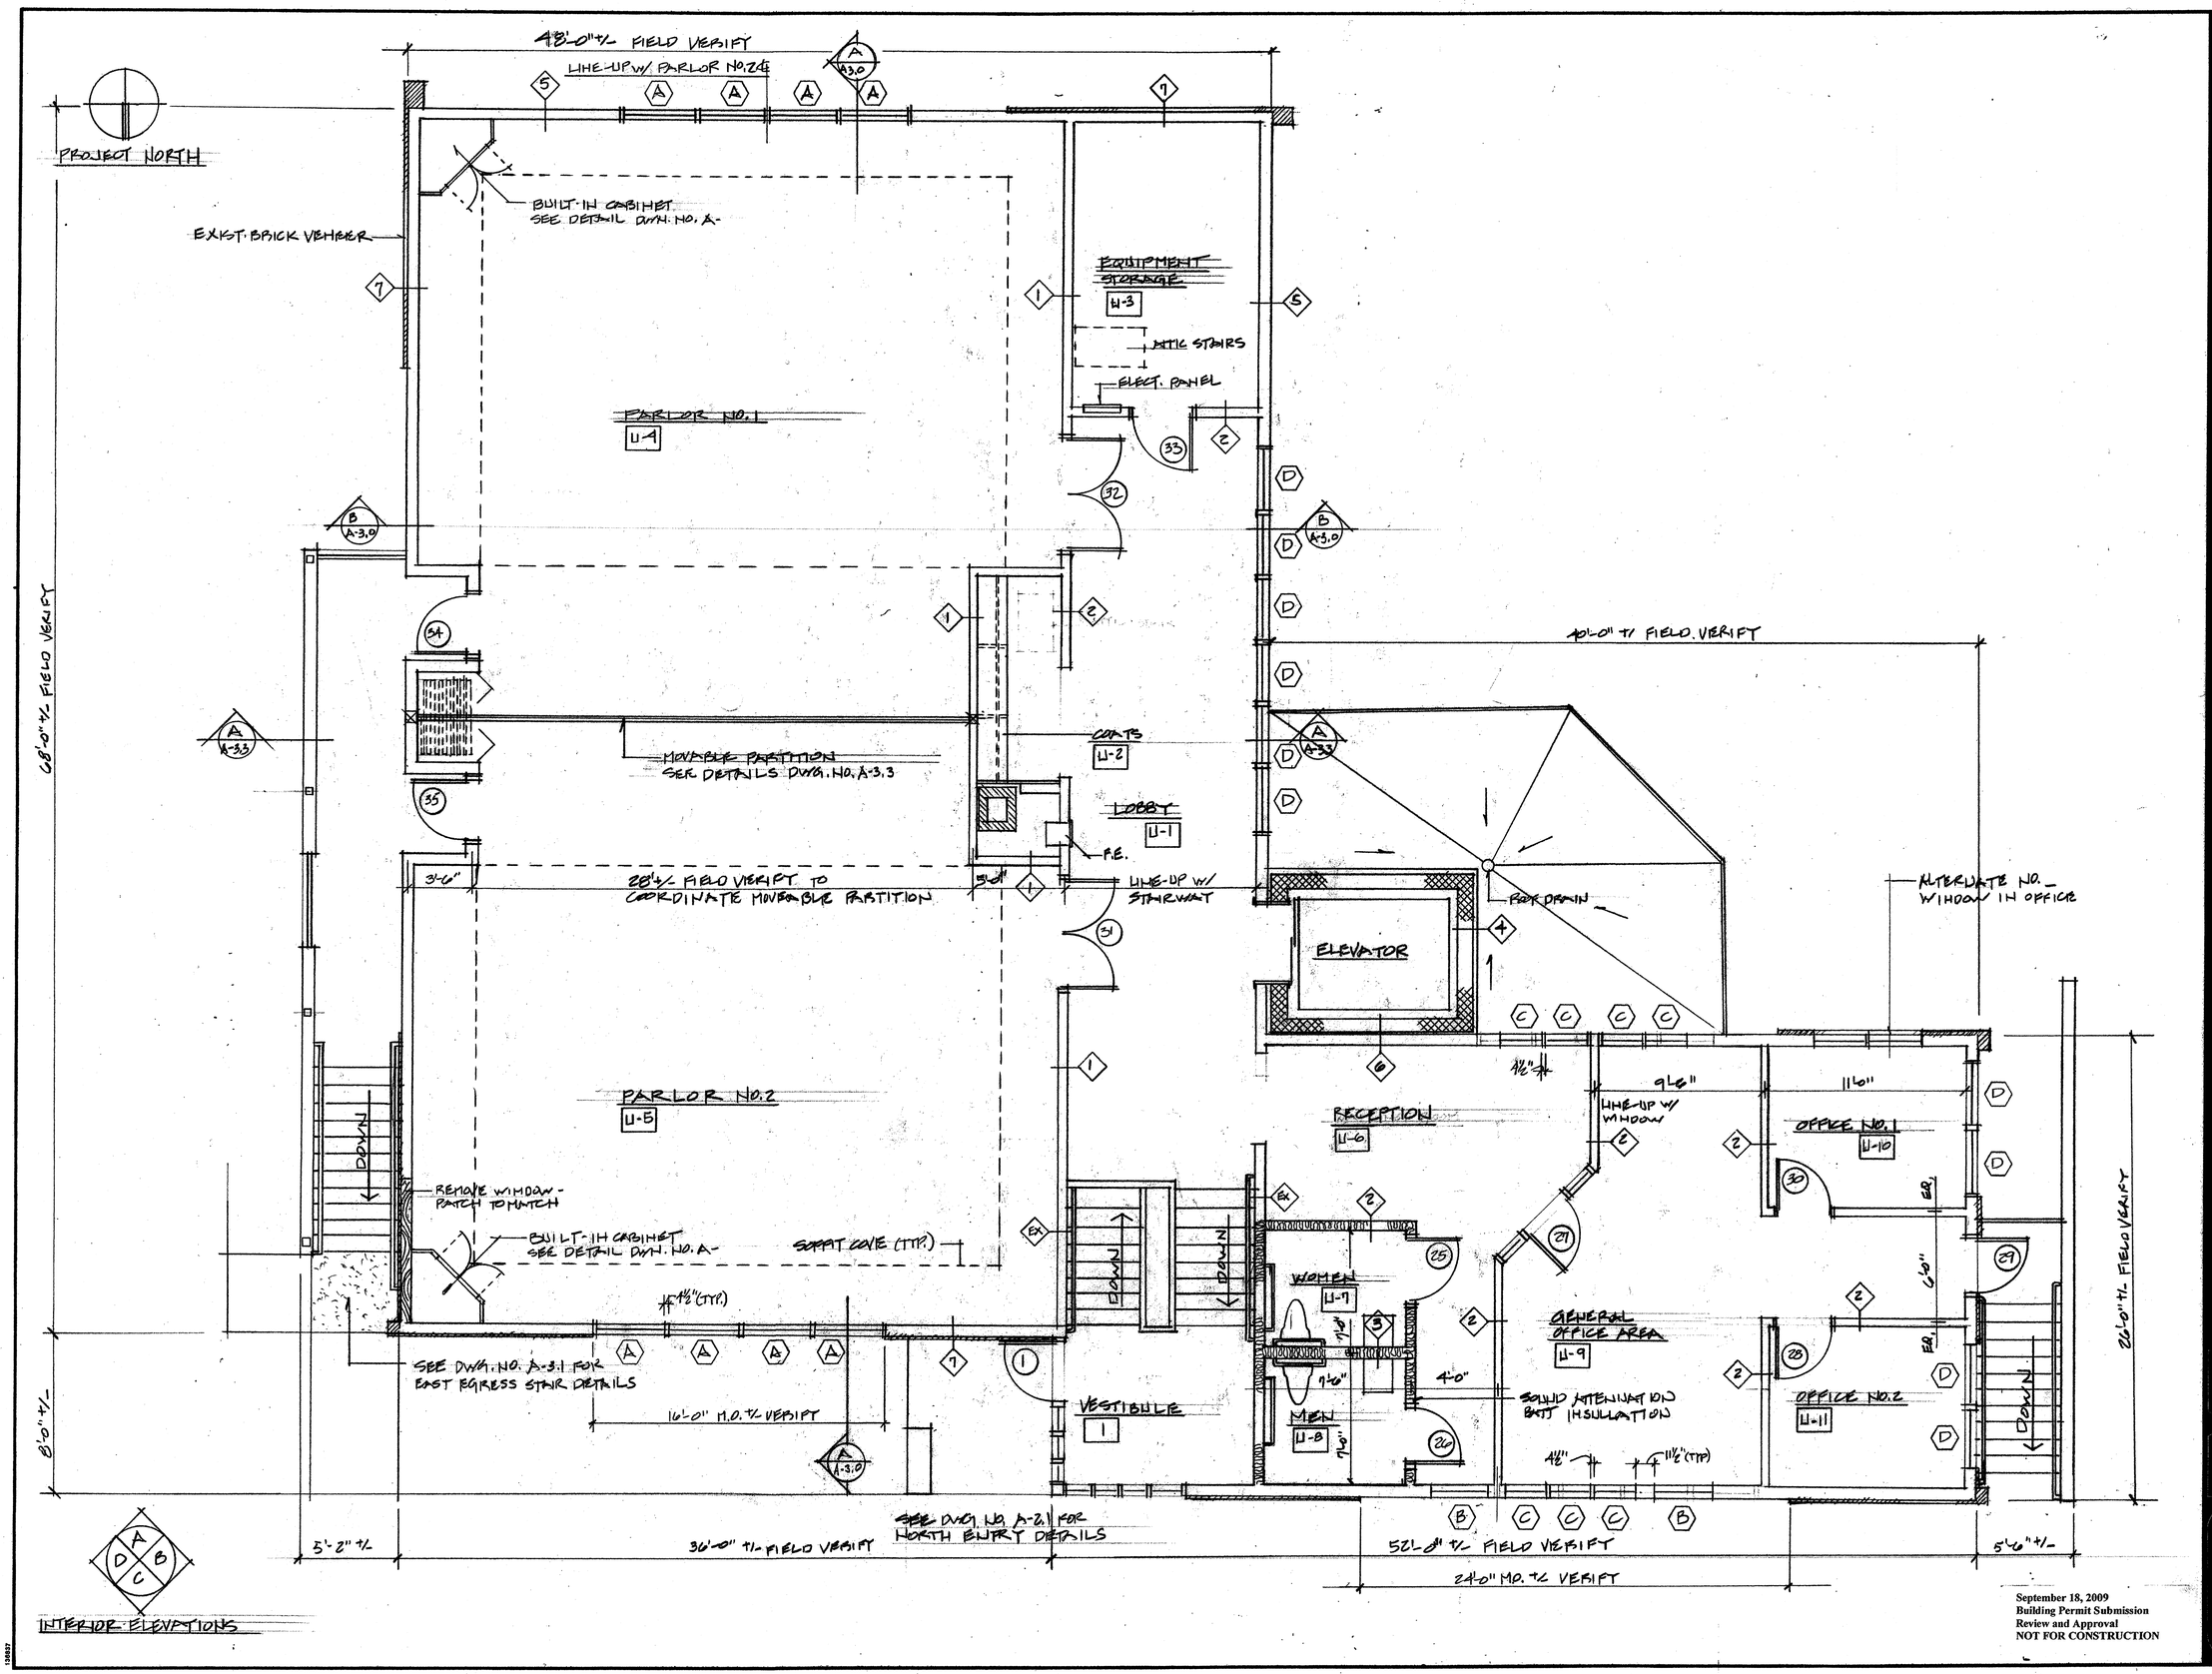

September 18, 2009
Building Permit Submission
Review and Approval
NOT FOR CONSTRUCTION

DLL Associates / Architects
198 Main Street, Suite - C Lewiston, Maine 04240 (207) 344-6611 DLLAIA@AOL.COM

No.	Revisions	Date	By
	Development Review Application	8-25-09	

REGISTERED ARCHITECT
DENIS L. LEMIEUX
NO. 1437
STATE OF MAINE

Project Title
Hutchins Funeral Home
660 Brighton Avenue
Portland, Maine

Drawing Title
Upper Level Floor Plans

Scale | Ckd. By
Dwn. By | Date

Project No.
0813

Sub Title

Drawing No.
A-1.1