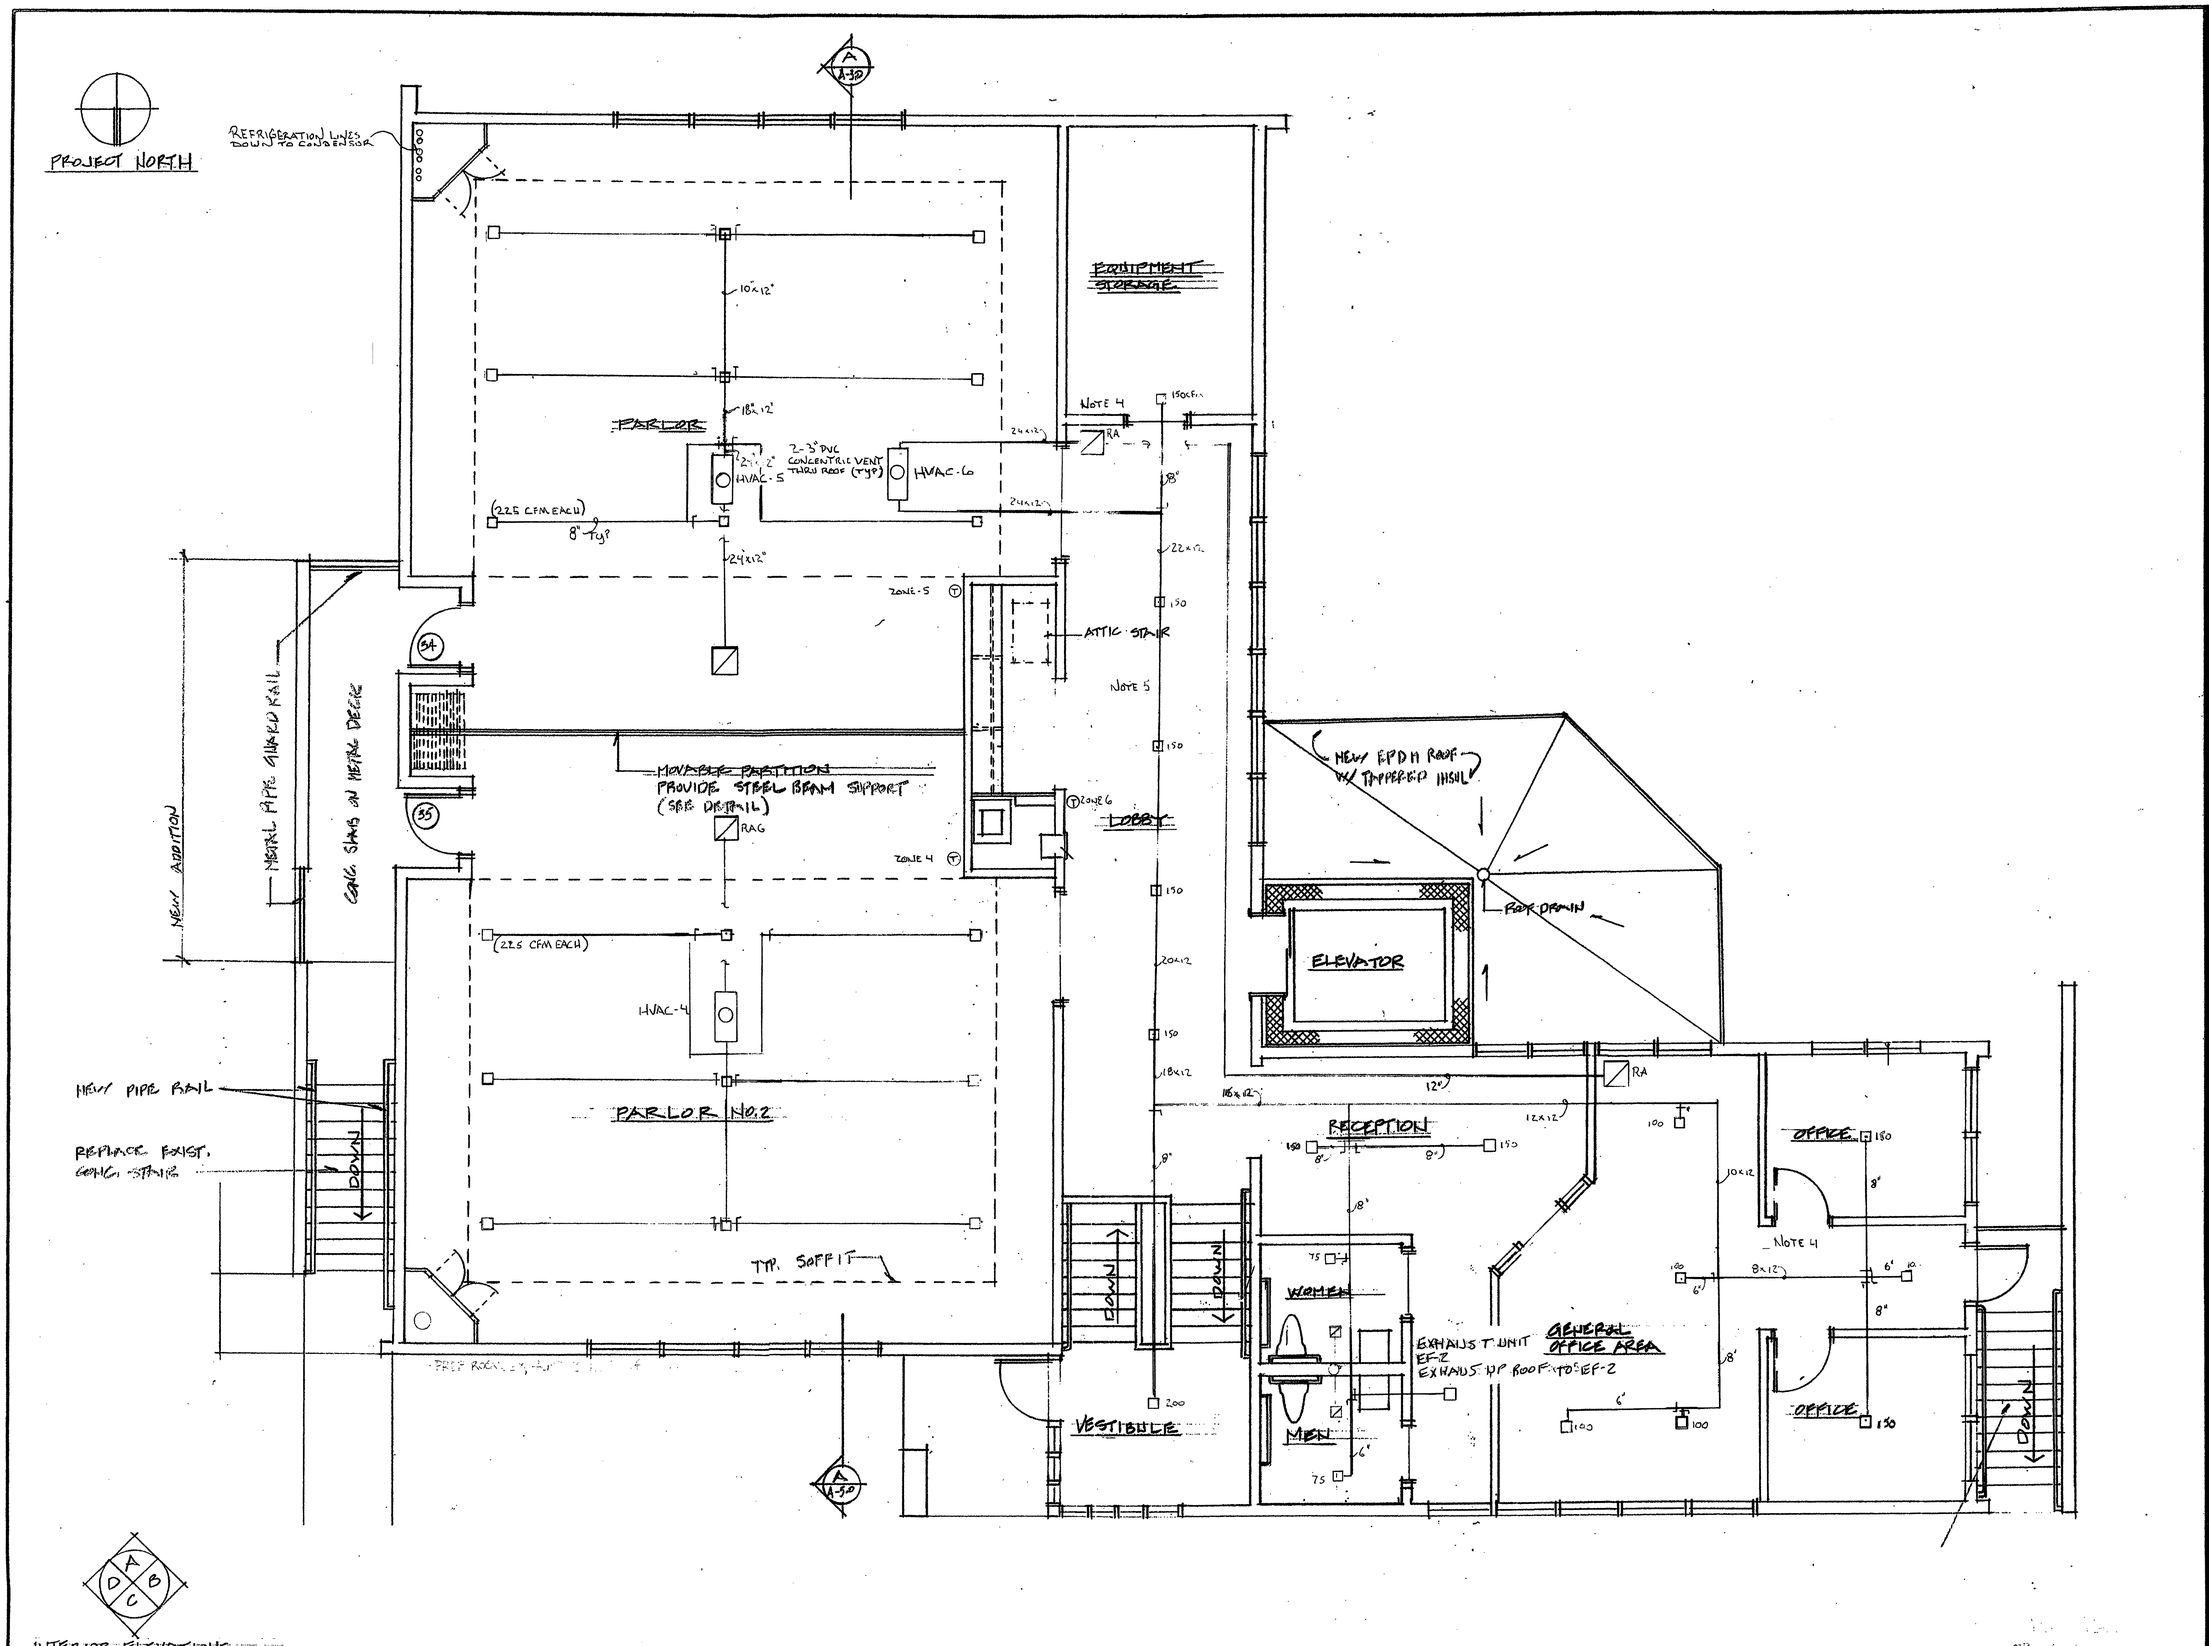

No.	Revisions	Date	By

Project Title
Hutchins Funeral Home
660 Brighton Avenue
Portland, Maine

Drawing Title
Upper Level Floor Plans

Scale | Dwn. By | Ckd. By | Date

Project No.
0813

Sub Title

Drawing No.
M – 2.0

LL Associates / Architects
[illegible] Street, Suite – C Lewiston, Maine 04240 (207) 344-6611 DLLAIA@AOL.COM