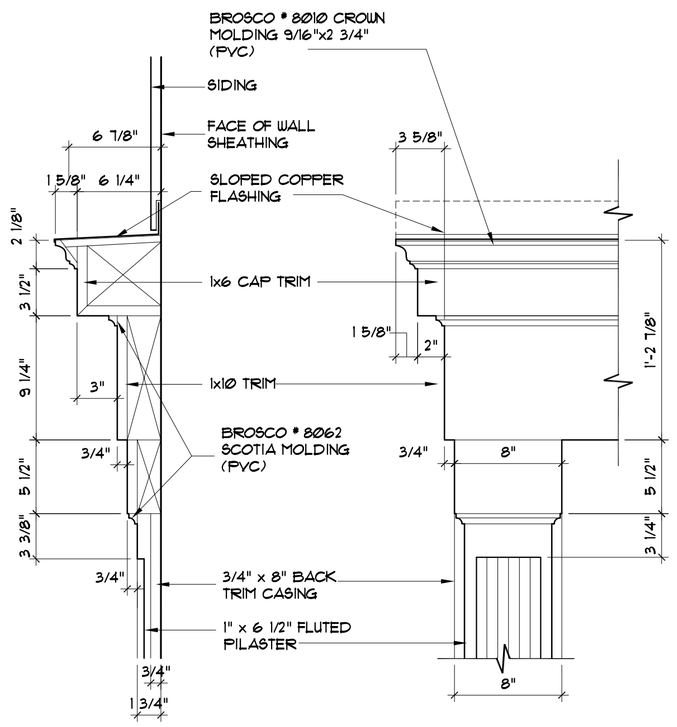

SECTION

PEDIMENT ELEVATION

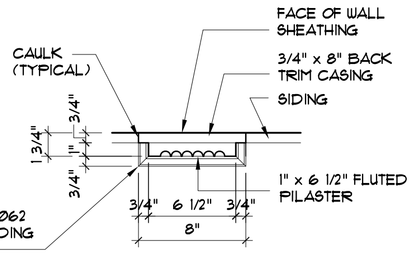

PILASTER SECTION

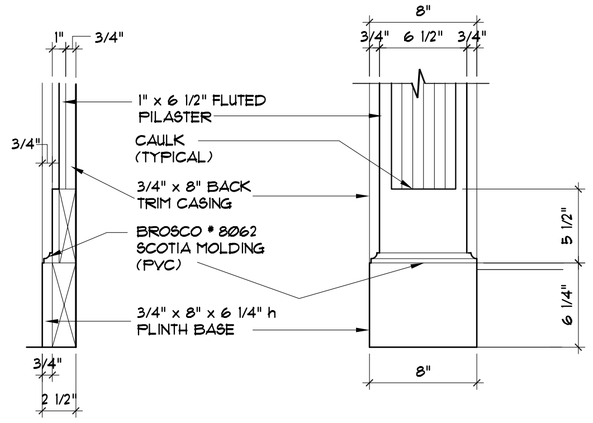

PLINTH ELEVATION

1 DOOR PEDIMENT SURROUND
SCALE: 1 1/2" = 1'-0"

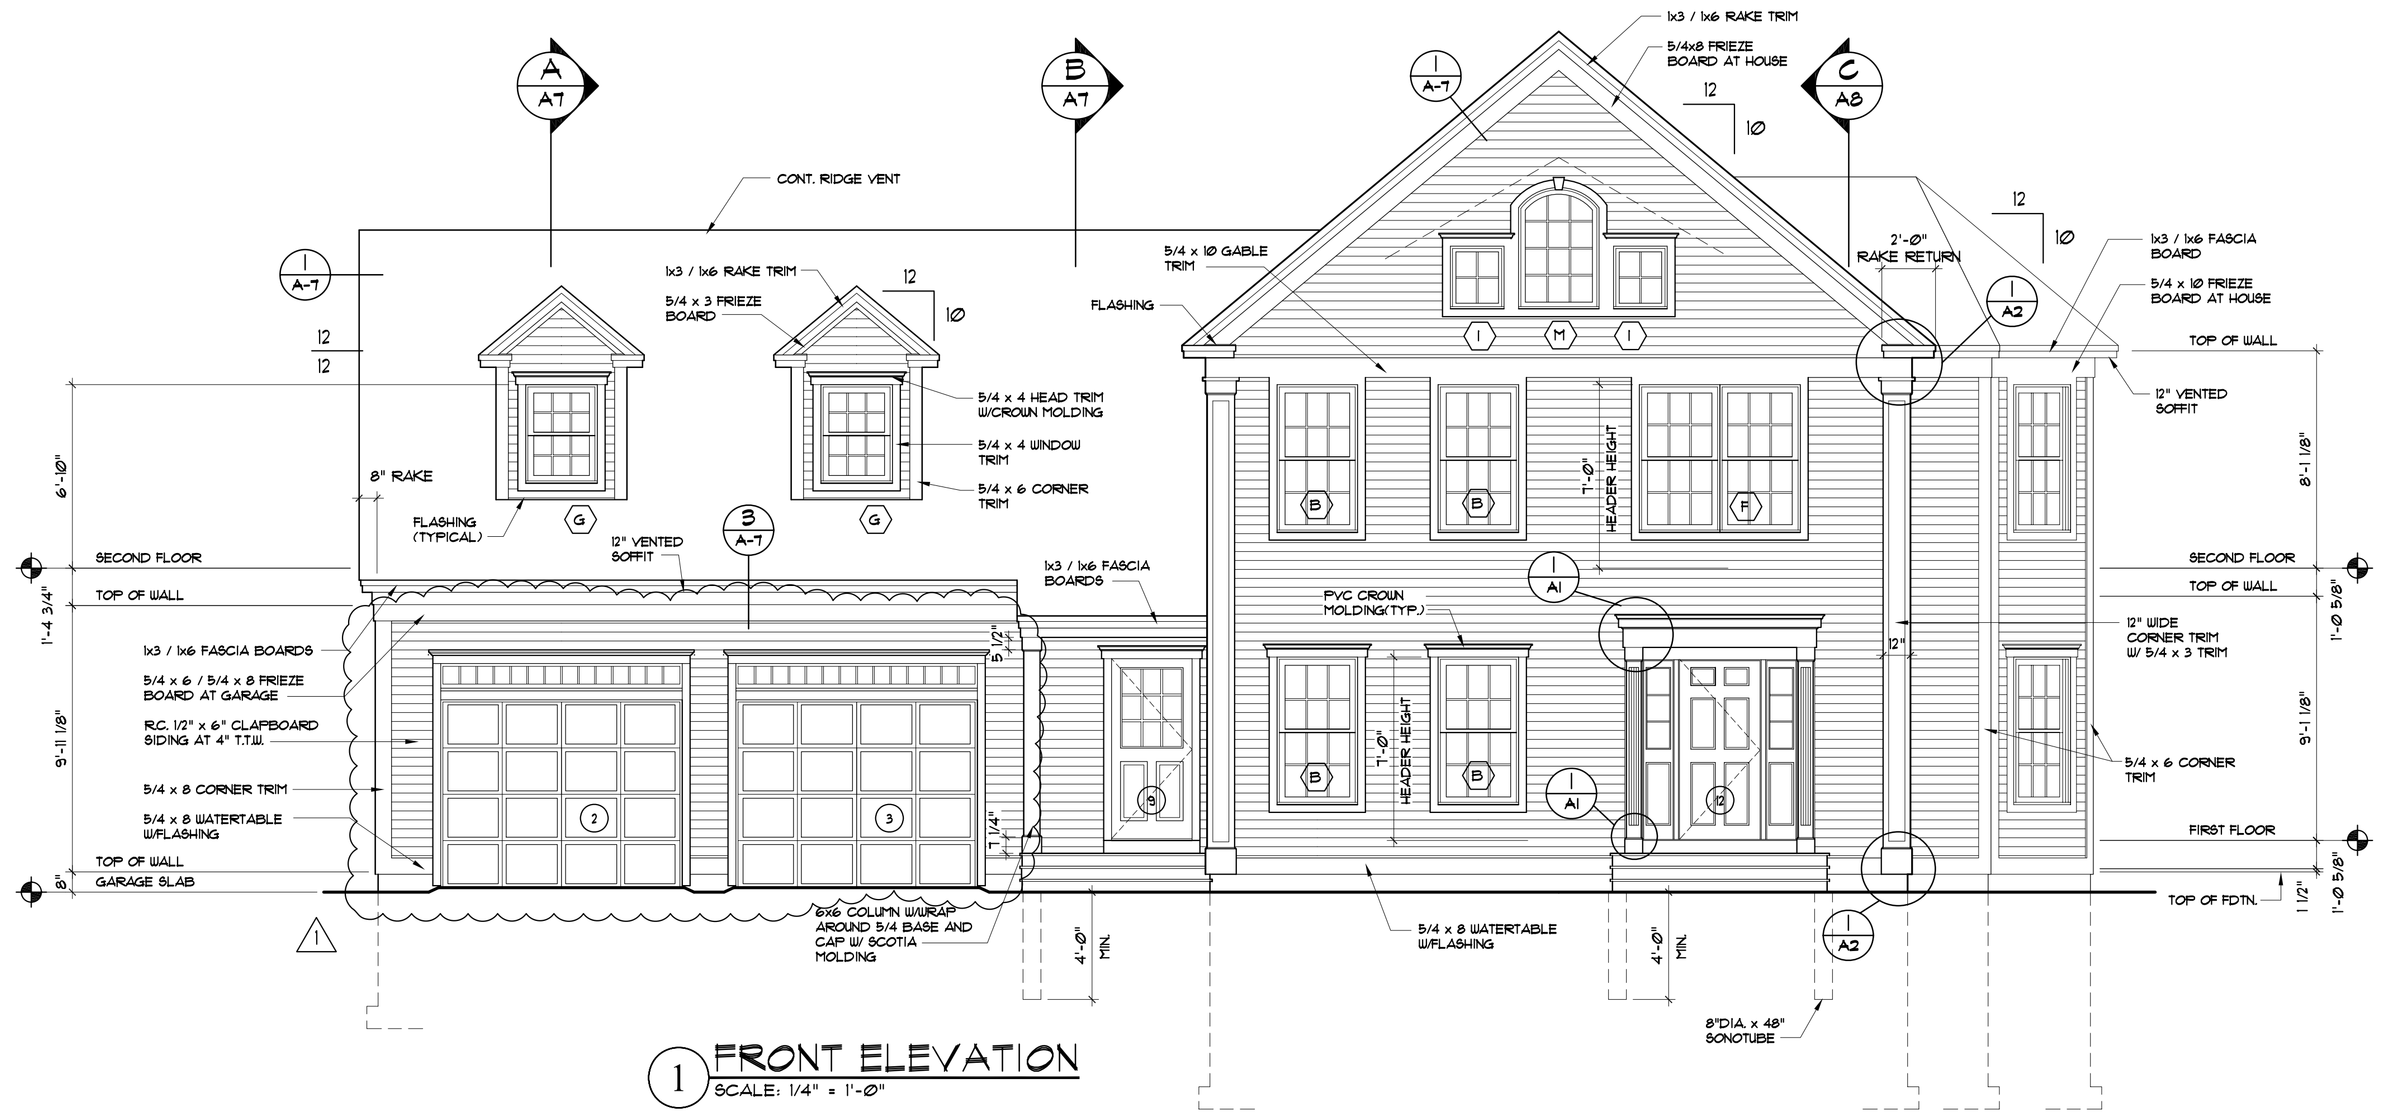

1 FRONT ELEVATION
SCALE: 1/4" = 1'-0"

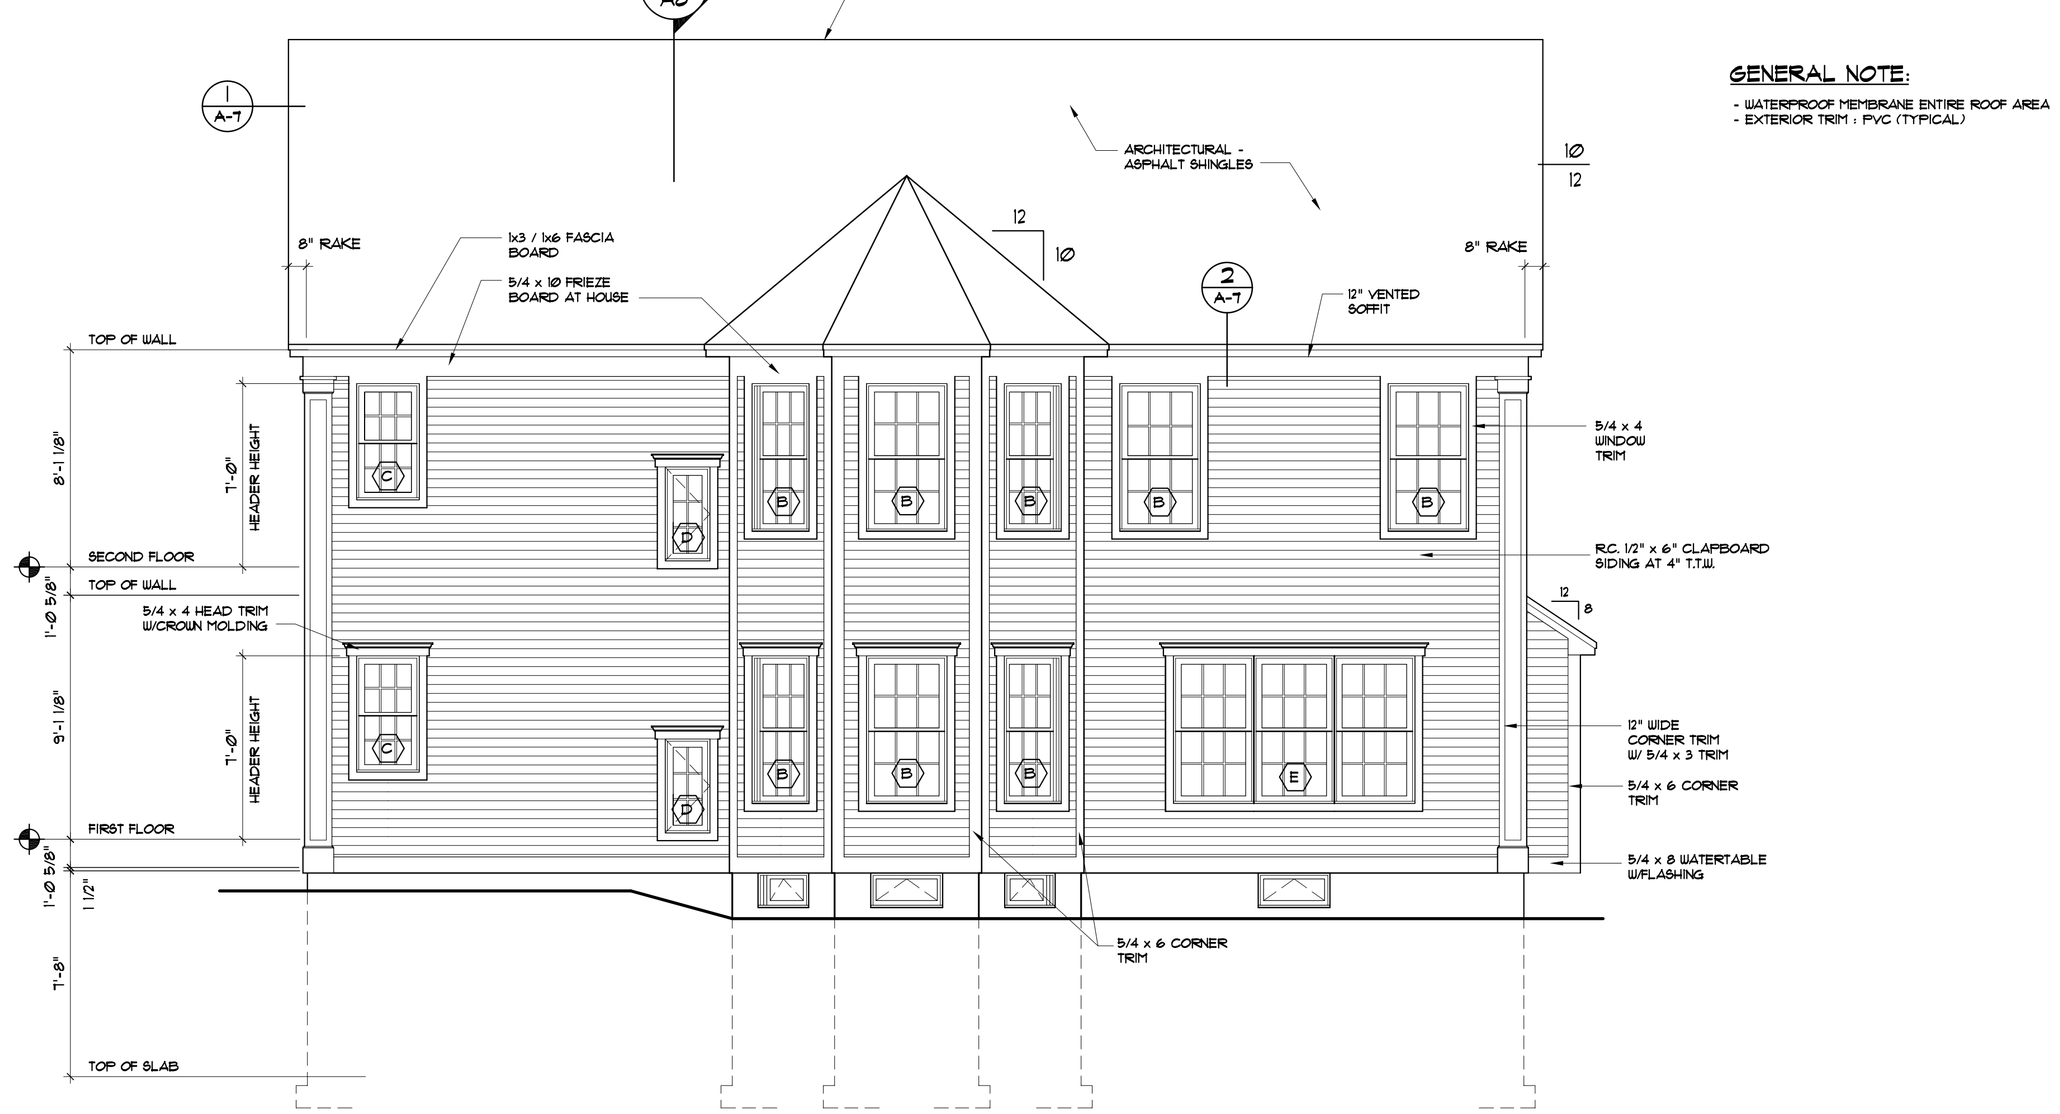

2 RIGHT ELEVATION
SCALE: 1/4" = 1'-0"

GENERAL NOTE:
- WATERPROOF MEMBRANE ENTIRE ROOF AREA
- EXTERIOR TRIM : PVC (TYPICAL)

NO.	REVISIONS	DATE
1	RELOCATED OVERHEAD DOORS	8/13/08

DIDONATO ARCHITECTS, INC.
134 GUINEA ROAD, KENNEBUNKPORT, ME. 04046
phone:(207) 286-2900 fax: (207) 283-4935
"E" Mail Address: jfdidonato@roadrunner.com
www.didonatoarchitects.com

RESIDENCE FOR:
Peter Coyne
Stroudwater Village
Westbrook Street Portland, Maine

DRAWINGS THIS SHEET:
ELEVATIONS & DETAILS

DATE:	06-12-08
CHECKED BY:	JFD
DRAWN BY:	GAT

SHEET: A1

1 OF 9

© COPYRIGHT
REPRODUCTION OR REUSE OF THIS DOCUMENT WITHOUT WRITTEN PERMISSION OF DIDONATO ARCHITECTS IS PROHIBITED