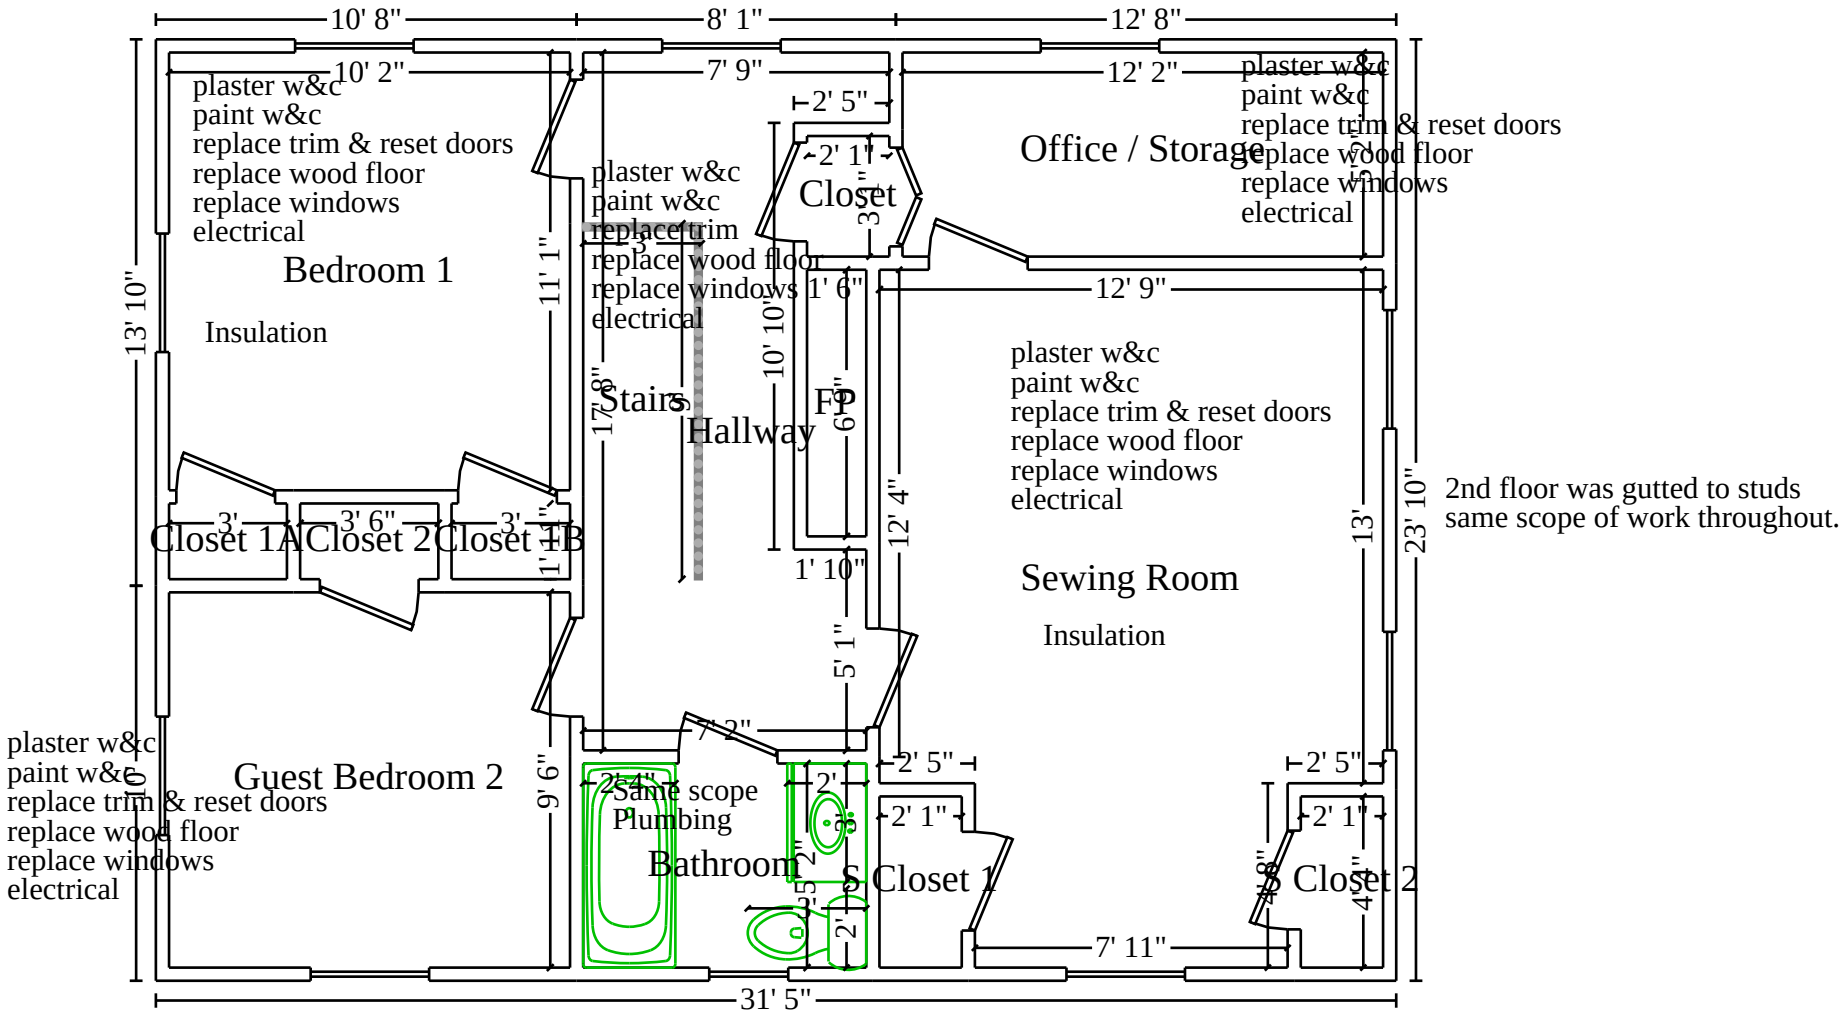
10' 8"
8' 1"
12' 8"
10' 2"
7' 9"
12' 2"
plaster w&c
paint w&c
replace trim & reset doors
replace wood floor
replace windows
electrical
Bedroom 1
Insulation
13' 10"
11' 1"
plaster w&c
paint w&c
replace trim
replace wood floor
replace windows
electrical
Stairs
Hallway
17' 8"
2' 5"
2' 1"
Closet
3' 1"
10' 10"
FP
6' 3"
1' 6"
1' 10"
5' 1"
12' 9"
Office / Storage
12' 1"
plaster w&c
paint w&c
replace trim & reset doors
replace wood floor
replace windows
electrical
plaster w&c
paint w&c
replace trim & reset doors
replace wood floor
replace windows
electrical
Sewing Room
Insulation
12' 4"
13'
23' 10"
2nd floor was gutted to studs
same scope of work throughout.
Closet 1A
3'
Closet 2
3' 6"
Closet 1B
3'
1' 1"
7' 2"
Guest Bedroom 2
10'
9' 6"
plaster w&c
paint w&c
replace trim & reset doors
replace wood floor
replace windows
electrical
2' 4"
Same scope
Plumbing
Bathroom
2'
2' 5"
2' 1"
3'
2' 5"
2'
S Closet 1
2' 5"
2' 1"
S Closet 2
4' 8"
4' 1"
7' 11"
31' 5"
N
2nd Floor