SOUTH ELEVATION

SOUTHWEST ELEVATION OF GARAGE WING
DRAWN PERPENDICULAR TO WALL

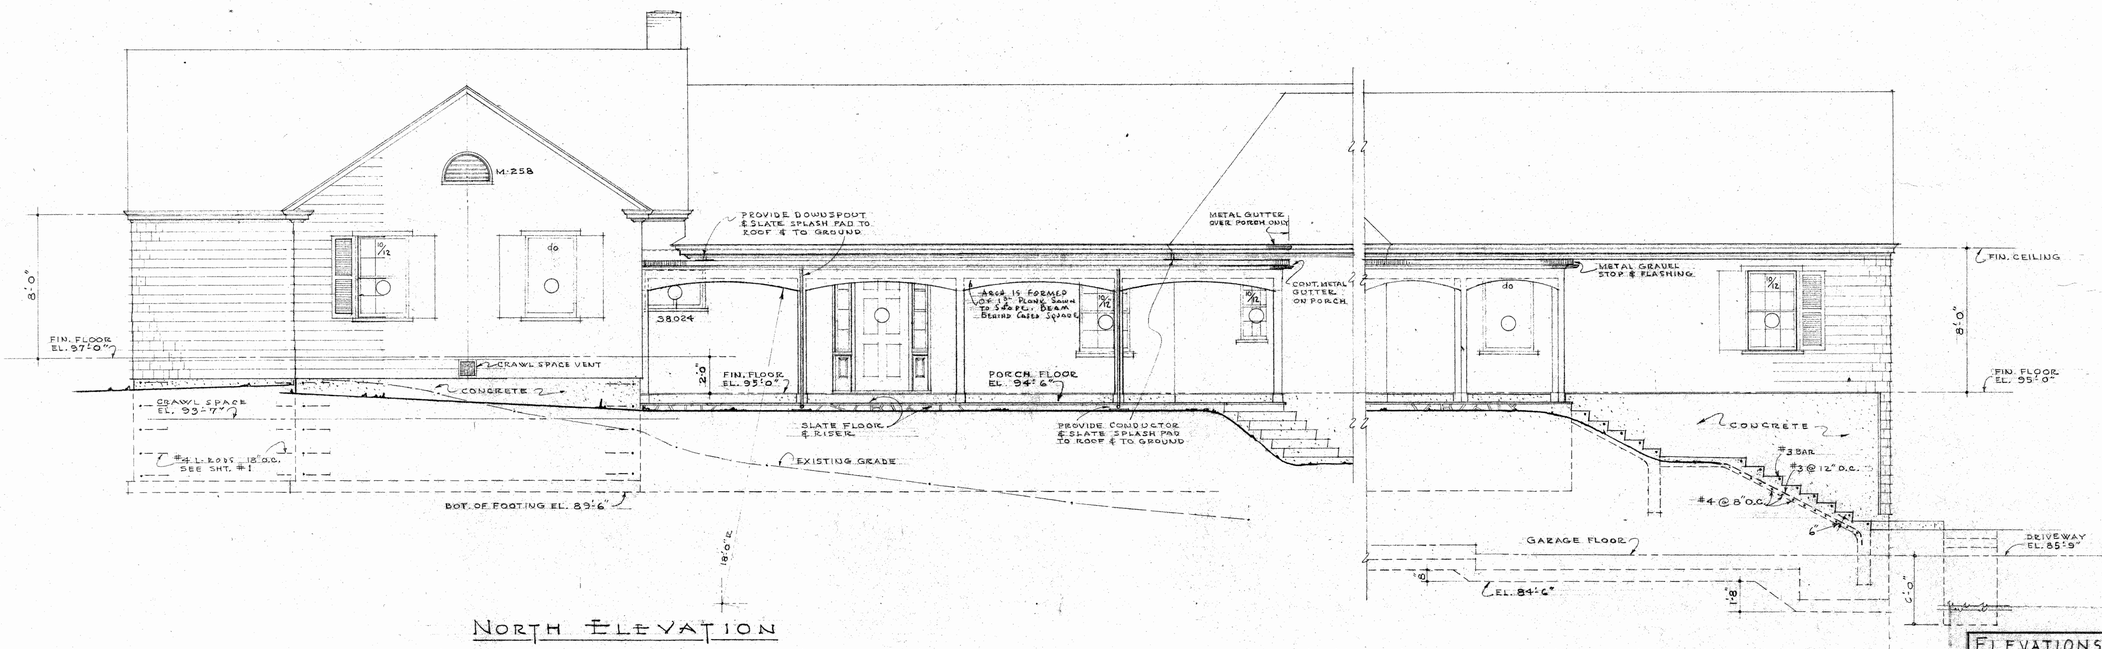

NORTH ELEVATION

NORTHEAST ELEVATION OF GARAGE WING
DRAWN PERPENDICULAR TO WALL

PRINT RECORD

NO.	ISSUED TO	DATE
3	BIDDING	7/15
2	PLOWMAN	"
1	W & B	"

NO	REVISION	DATE

REGISTERED ARCHITECT
PHILIP SHIRLEY WADSWORTH
No. 11
STATE OF MAINE

ELEVATIONS

HOUSE AT STROUDWATER - PORTLAND
FOR
MR. & MRS. E.G. PLOWMAN

WADSWORTH & BOSTON
ARCHITECTS
PORTLAND, MAINE

C-5820

MADE F.R.W. CHECKED P.S.W. SCALE 1/4" = 1'-0"

3 OF SHEETS