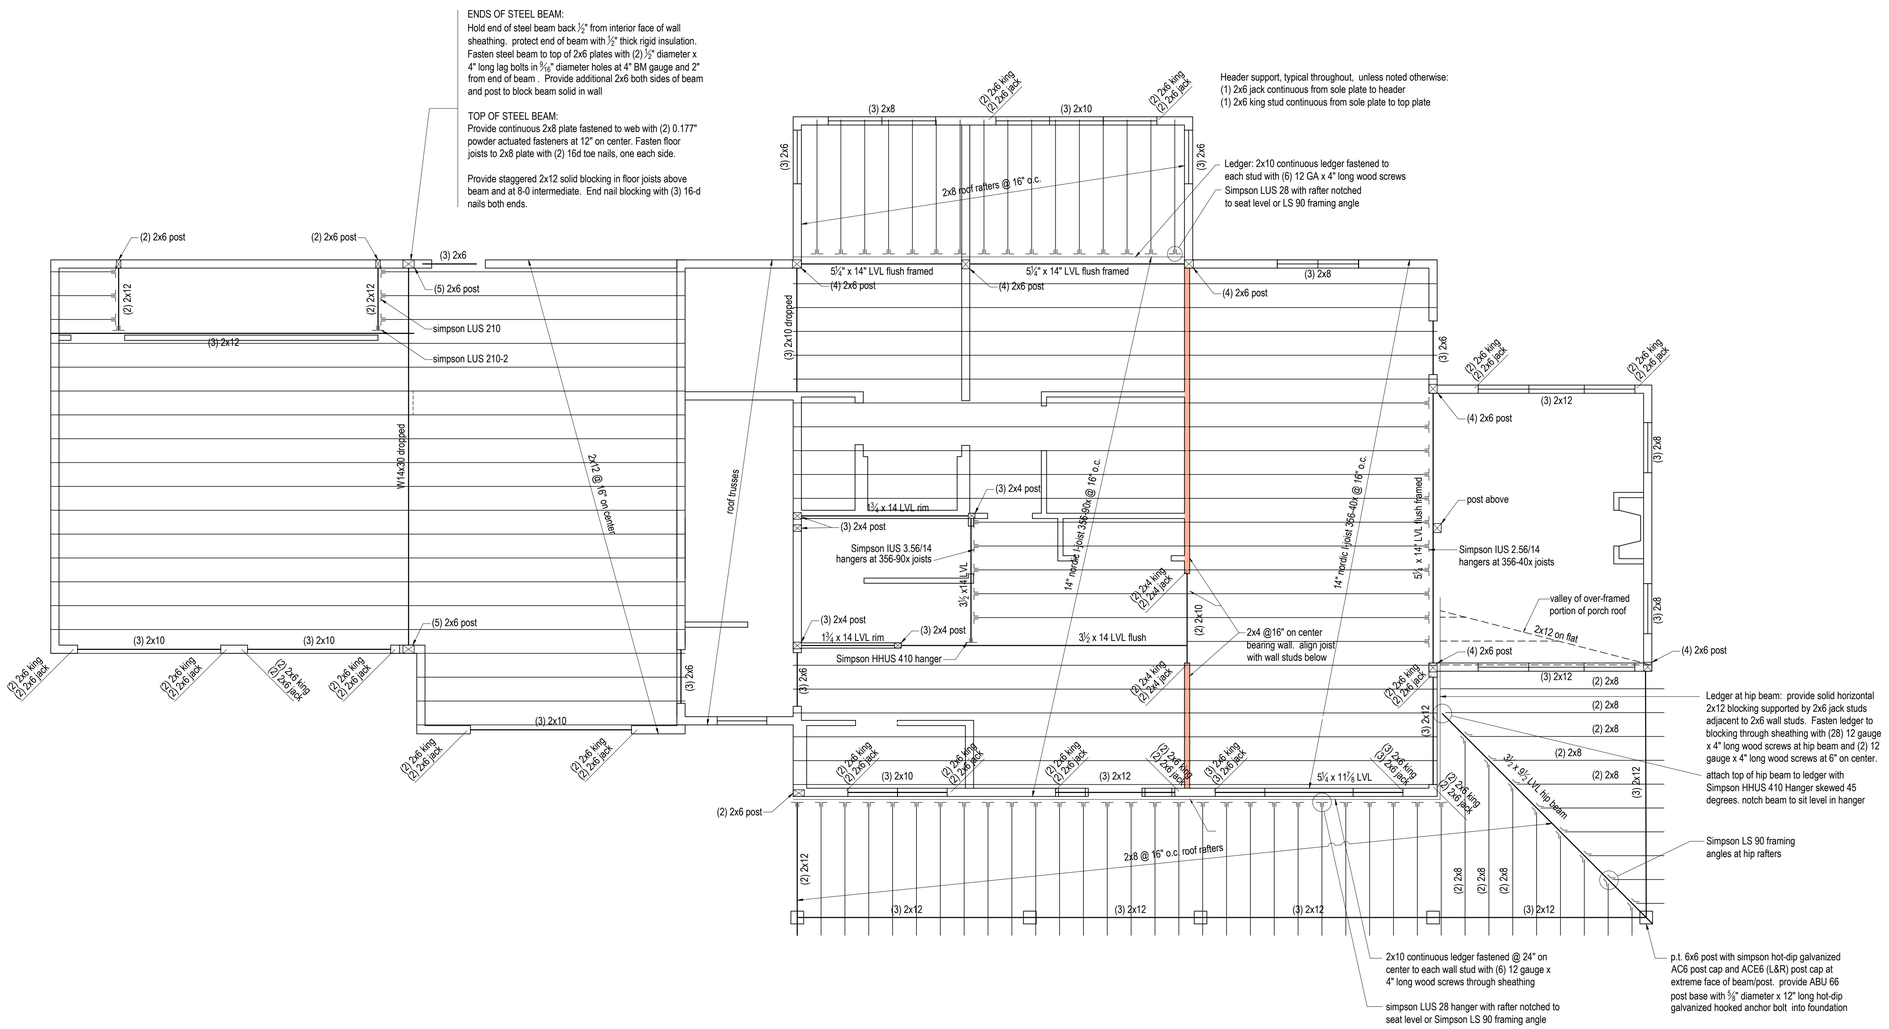

1 2nd Floor Framing Plan
scale: 1/4 " = 1'-0"

© josef chalat, architect
2014 ∞ all rights reserved

Josef Chalat
AR2354

AZIMUTH LLC
josef chalat
architect
327 ocean house road
Cape Elizabeth, Maine
cell 207 318 3234
e: azimuth@maine.rr.com

Issued for Permit
August 27, 2014

revised: 9/12/2014

Tamaki, Single Family Residence
131 River's Edge Road,
Portland Maine
CBL: 229 A 045
ZD C8, Shoreland Overlay

Second FLoor Framing Plan

s3