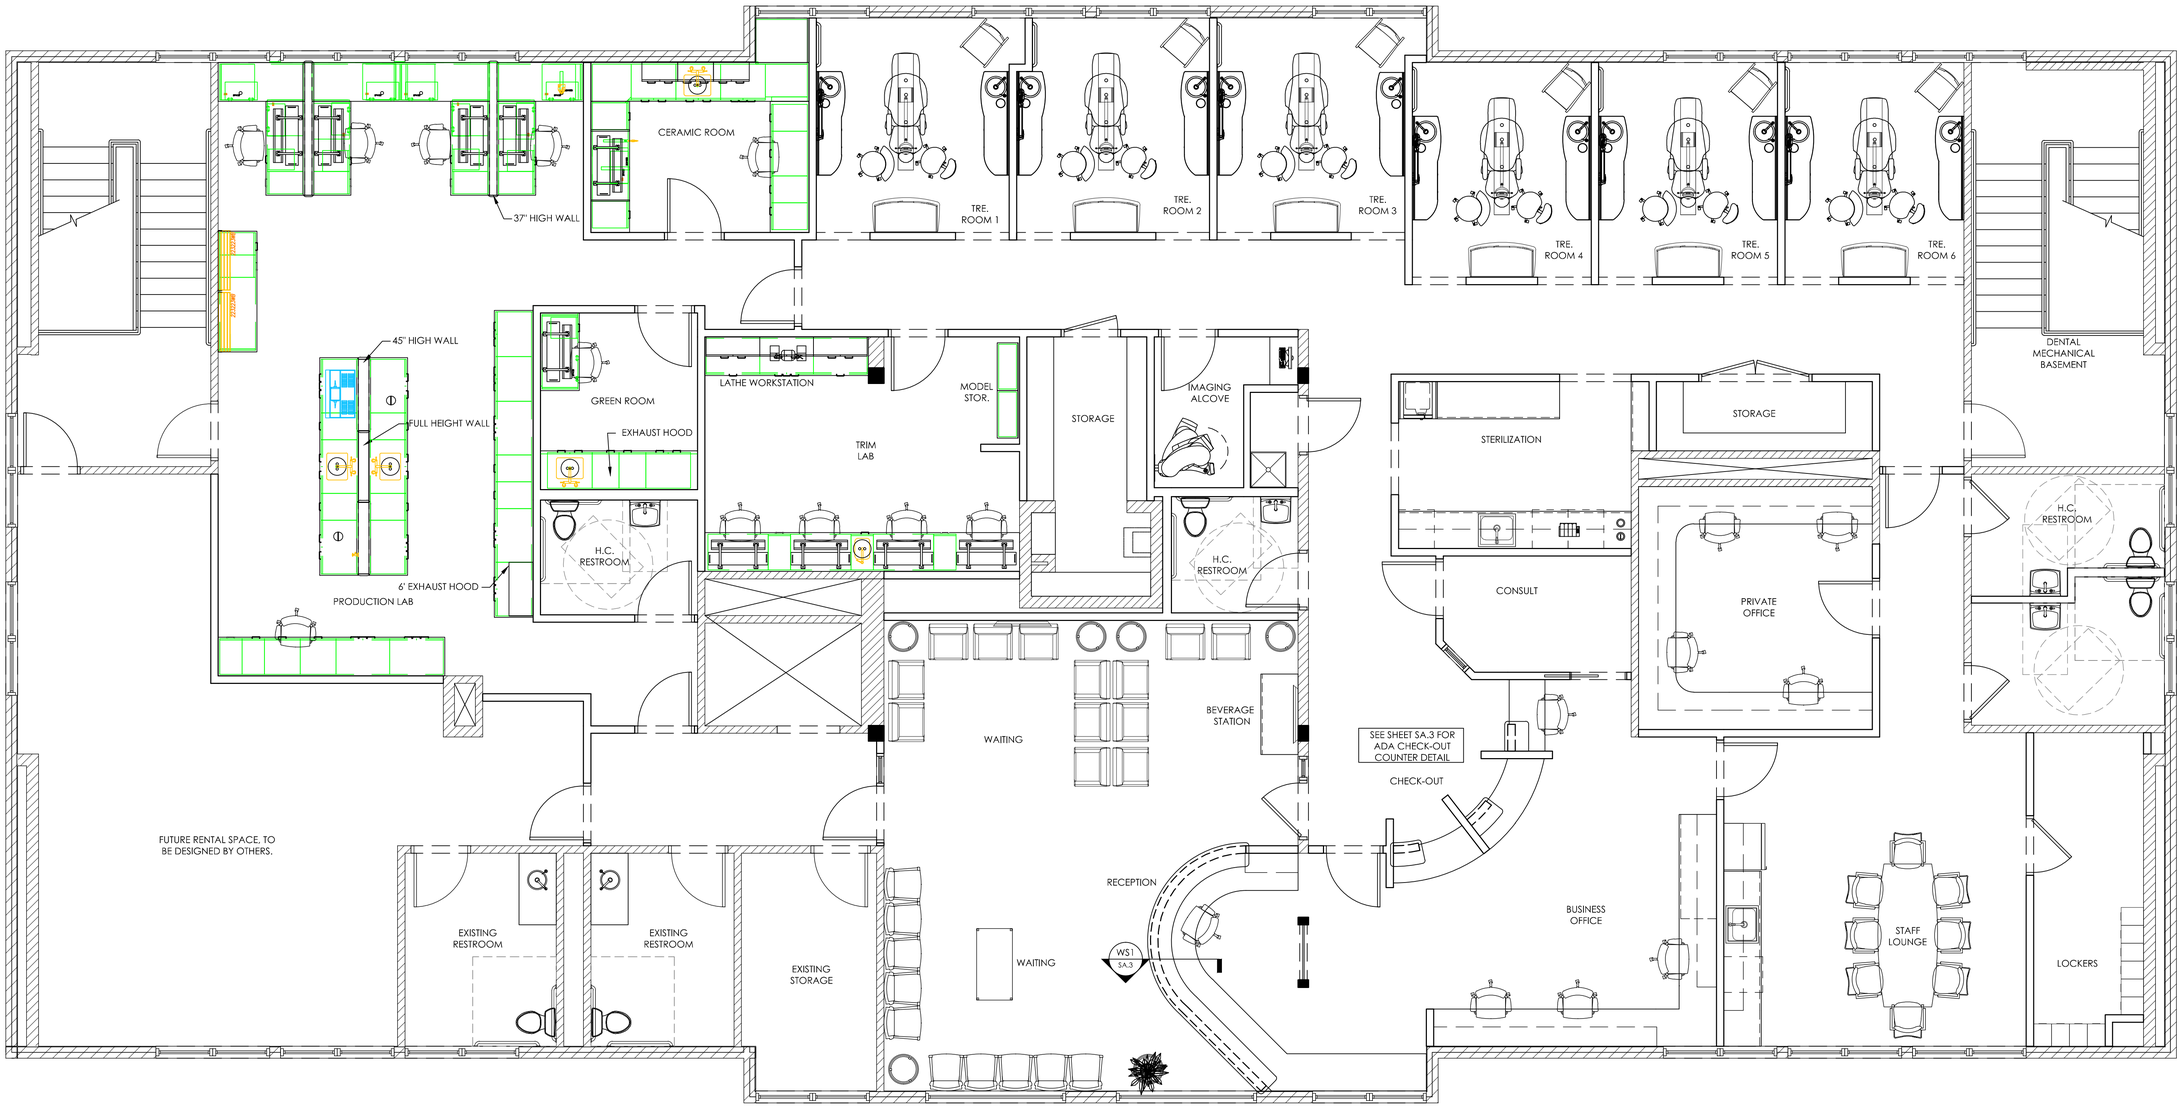

PROPOSED DENTAL FLOOR PLAN

1/4"=1'-0"

HENRY SCHEIN®
DENTAL
10920 WEST LINCOLN AVENUE
WEST ALLIS, WI 53227

PROJECT: **PROSTHODONTIC ASSOCIATES**

LOCATION: 131 JOHNSON ROAD
PORTLAND, ME 04102

HENRY SCHEIN REP: JESSE LEVEILLE
CENTER: BOSTON, MA
PHONE #: (207) 233-4978

-IMPORTANT NOTE-
THIS DOCUMENT HAS BEEN PREPARED AS AN INSTRUMENT OF PROFESSIONAL SERVICE AND **IS NOT AN ARCHITECTURAL PLAN.** THE IDEAS/ DESIGNS INCLUDED HEREIN ARE THE SOLE PROPERTY OF HENRY SCHEIN DENTAL AND ARE PROTECTED UNDER COPYRIGHT. THEY MAY NOT BE USED OR REPRODUCED WITHOUT EXPRESSED WRITTEN CONSENT OF HENRY SCHEIN AND FULL PAYMENT OF ANY ASSOCIATED DESIGN FEES.
ALL DIMENSIONS ARE SUBJECT TO JOB-SITE VERIFICATION.

DRAWING NAME: PROSTHO-3d-F1
PROJECT START DATE: 06/06/2013
FINALS START DATE: 08/15/2014
DRAWN BY: AKL/CAS
FINALS BY: AKL
CHECKED BY: KS

REVISIONS:	
08/22/14	AKL
10/22/14	AKL
--/--/--	---
--/--/--	---
--/--/--	---
--/--/--	---
--/--/--	---
INT.SQ.FT.=	5167

SCALE:	SHT. SIZE:
1/4"=1'-0"	D

FLOOR PLAN

SA.0

© 2014 by HENRY SCHEIN, INC.