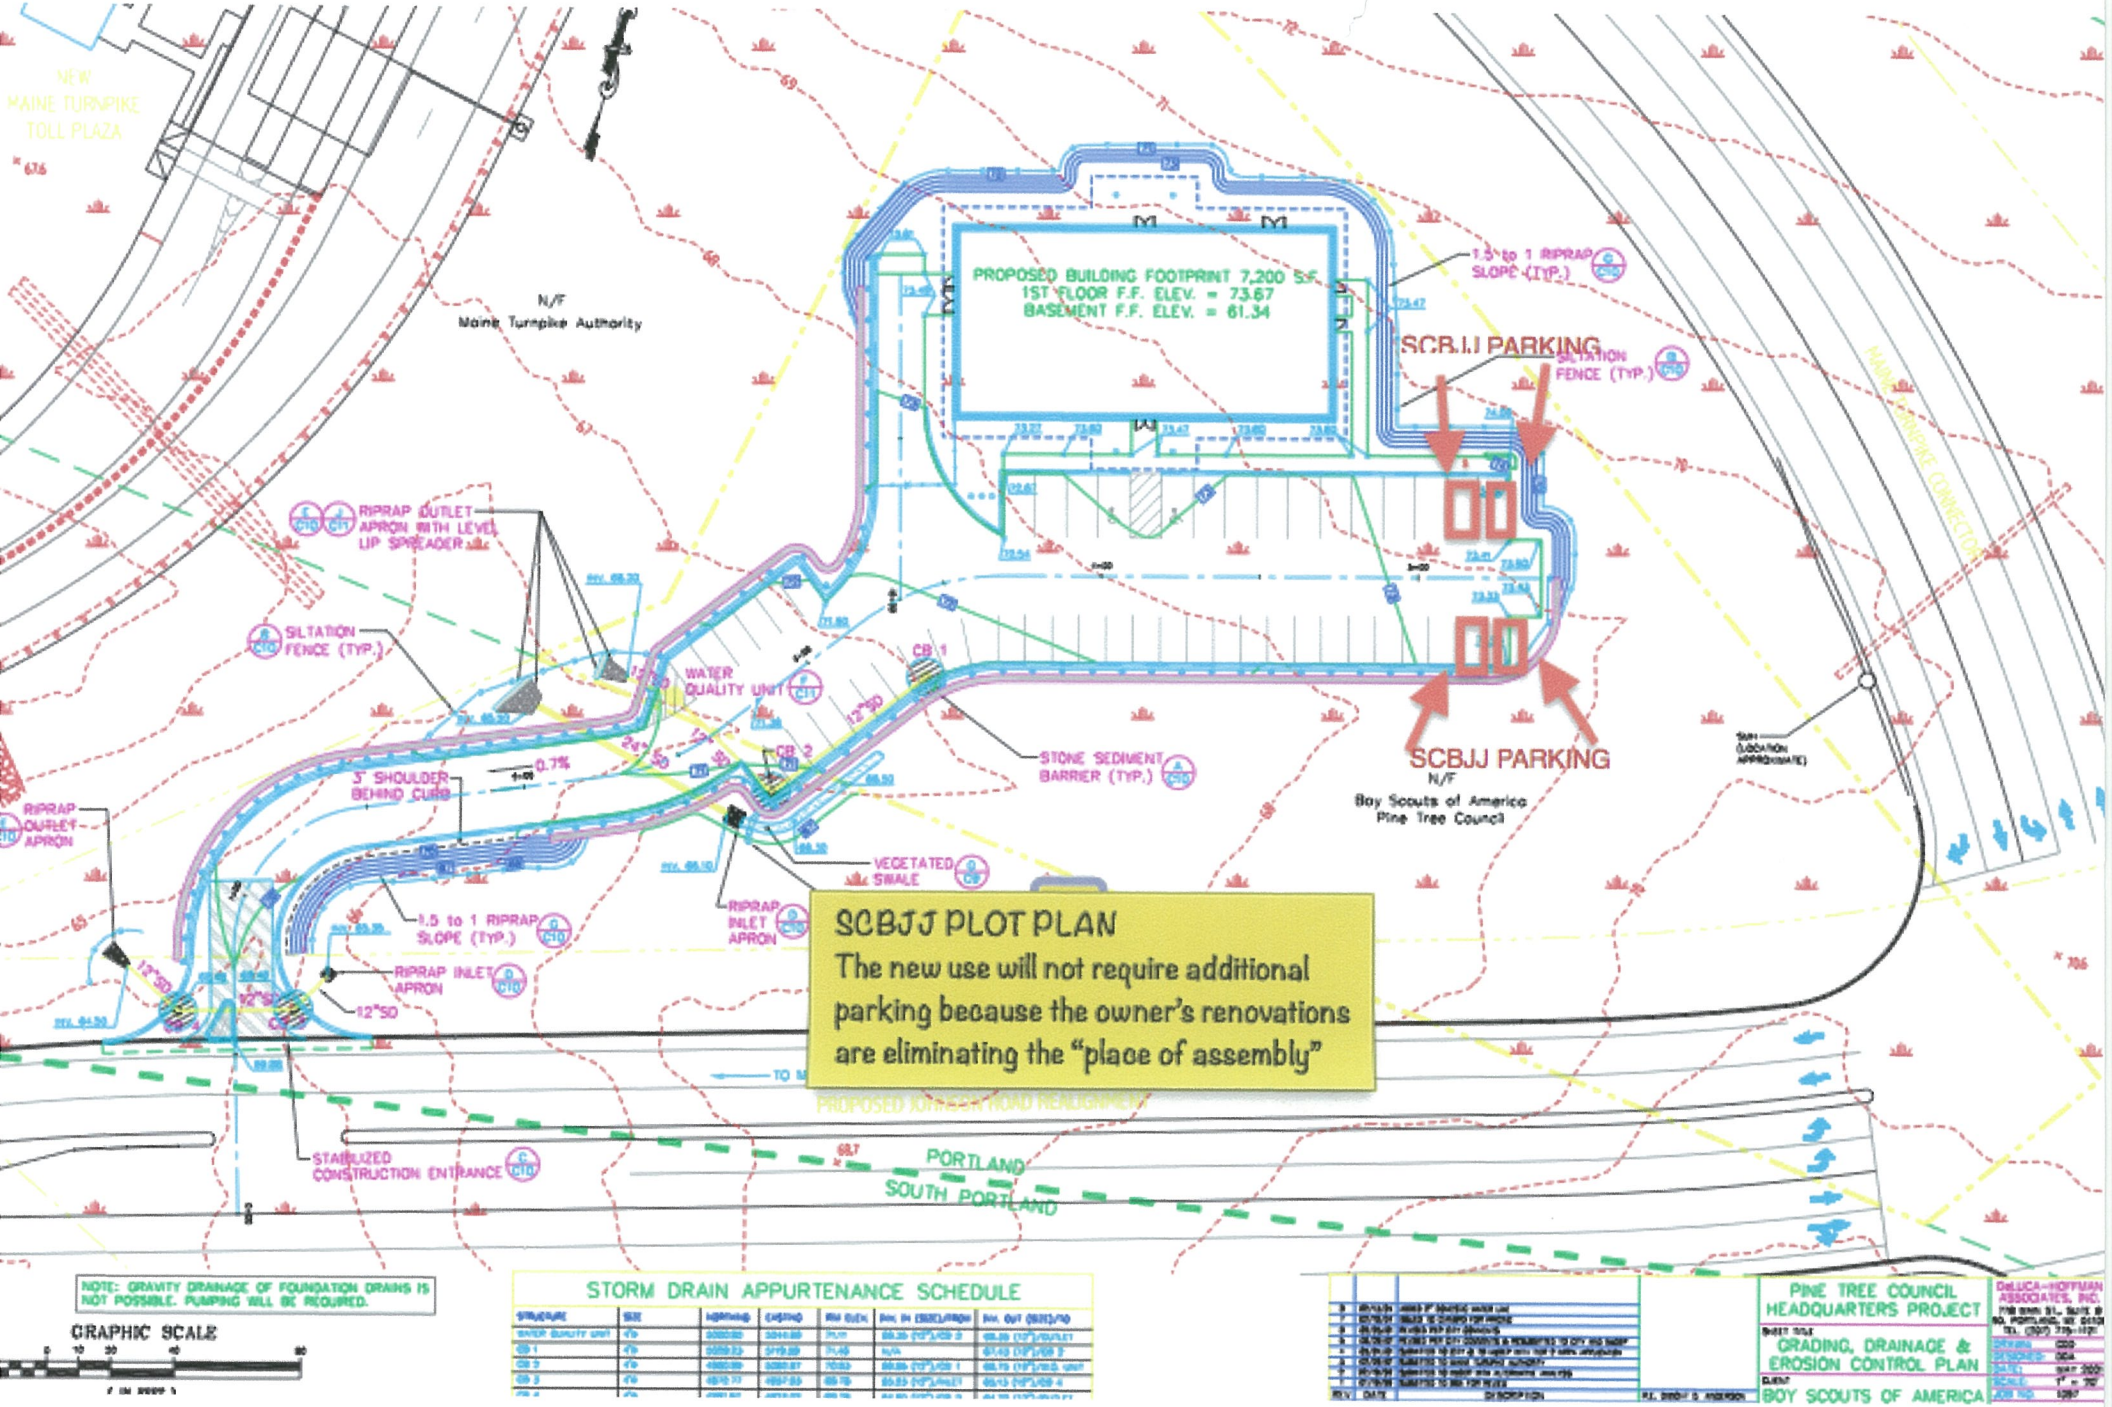

SCBJJ PLOT PLAN

The new use will not require additional parking because the owner's renovations are eliminating the "place of assembly"

NOTE: GRAVITY DRAINAGE OF FOUNDATION DRAINS IS NOT POSSIBLE. PUMPING WILL BE REQUIRED.

GRAPHIC SCALE

0 10 20 40 80

1" = 20'-0"

STORM DRAIN APPURTENANCE SCHEDULE

STRUCTURE	SIZE	NORTHING	EASTING	RIM ELEV.	INV. IN (SIZE)/FROM	INV. OUT (SIZE)/TO
WATER QUALITY UNIT	4'ø	[illegible]	[illegible]	[illegible]	[illegible]	[illegible]
CB 1	4'ø	[illegible]	[illegible]	[illegible]	N/A	[illegible]
CB 2	4'ø	[illegible]	[illegible]	[illegible]	[illegible]	[illegible]
CB 3	4'ø	[illegible]	[illegible]	[illegible]	[illegible]	[illegible]
[illegible]	4'ø	[illegible]	[illegible]	[illegible]	[illegible]	[illegible]

REV.	DATE	DESCRIPTION	BY, CHECK'D & APPROVED
8	[illegible]	[illegible]	
7	[illegible]	[illegible]	
6	[illegible]	[illegible]	
5	[illegible]	[illegible]	
4	[illegible]	[illegible]	
3	[illegible]	[illegible]	
2	[illegible]	[illegible]	
1	[illegible]	[illegible]	

PINE TREE COUNCIL HEADQUARTERS PROJECT

SHEET TITLE: GRADING, DRAINAGE & EROSION CONTROL PLAN

CLIENT: BOY SCOUTS OF AMERICA

DeLUCA-HOFFMAN ASSOCIATES, INC.
778 DERBY ST., SUITE B
NO. PORTLAND, ME 04103
TEL. (207) 775-1121

DRAWN: [illegible]
DESIGNED: [illegible]
DATE: [illegible]
SCALE: 1" = 20'
JOB NO: [illegible]