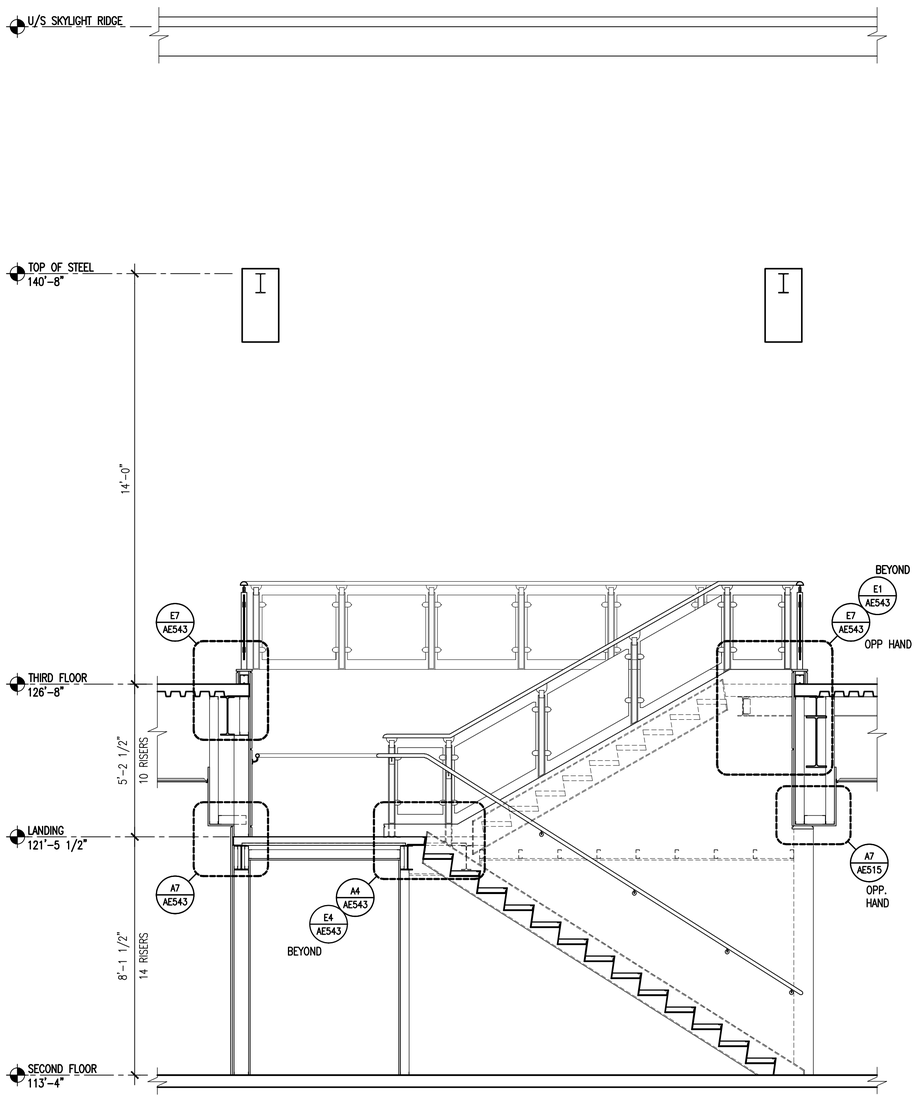

A1 STAIR SECTION

3/8" = 1'-0" –

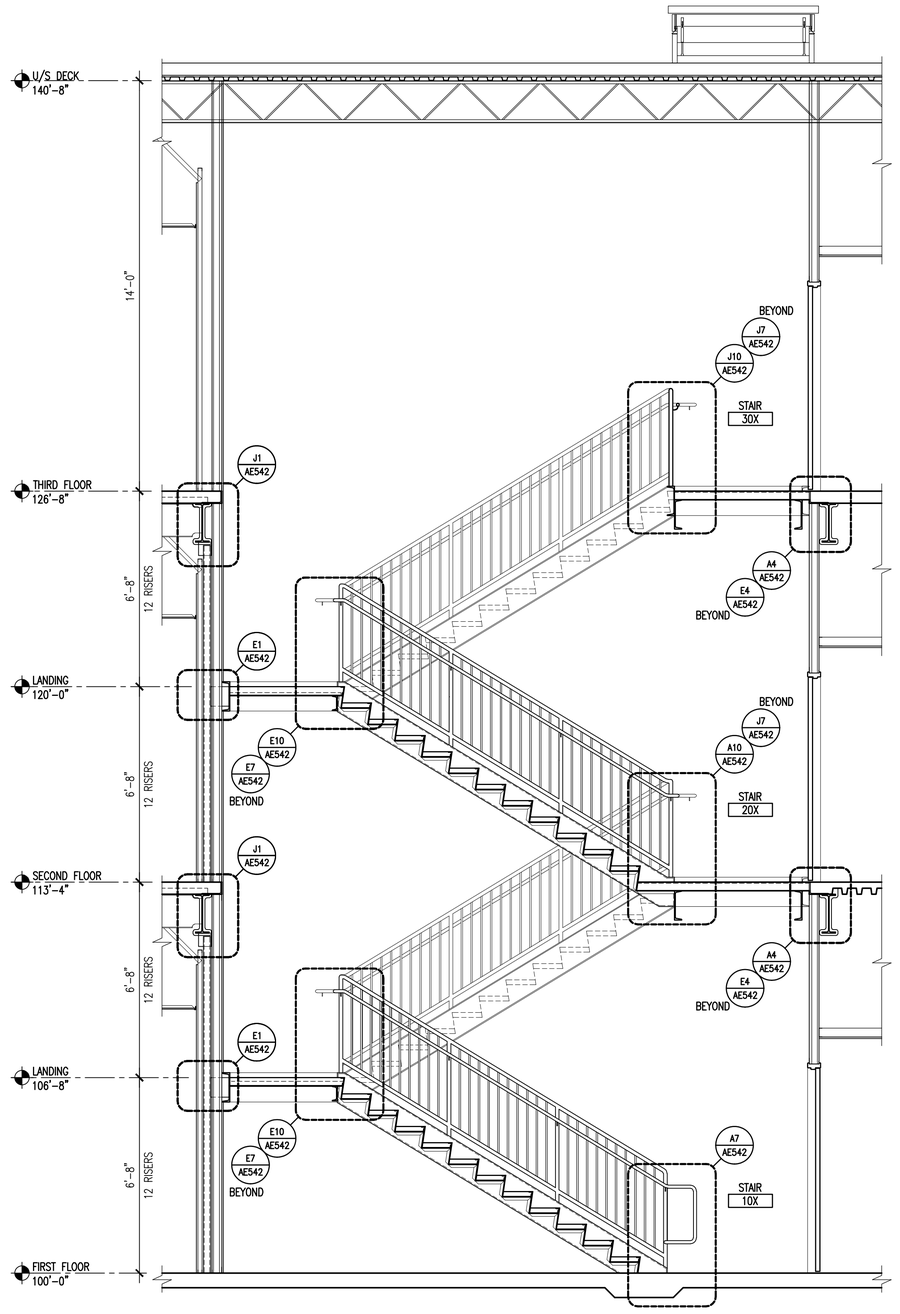

A7 STAIR SECTION

3/8" = 1'-0" –

GENERAL NOTES:

1. SEE GI001 FOR PROJECT GENERAL NOTES.

SMRT
ARCHITECTURE ENGINEERING PLANNING
SMRT
144 Fore Street/P.O. Box 618
Portland, Maine 04104
tel. (207) 772-3846
fax. (207) 772-1070

PROJECT TITLE:
MAINE TURNPIKE AUTHORITY
ADMINISTRATION BUILDING
PORTLAND, MAINE

CURRENT ISSUE STATUS:
ISSUED FOR BIDDING/CONSTRUCTION
7-9-07

REV	DESCRIPTION	DATE
0	BIDDING/CONSTRUCTION	7-9-07

GRAPHIC SCALE: 0" 1"

SCALE:	AS NOTED
PROJECT MANAGER:	SLB
JC/DRAWN BY:	TCM/TCM
A/E OF RECORD:	SLB
CAD FILE:	AE541-06016
PROJECT NO:	06016
DATE:	7-9-07

SHEET TITLE:
STAIR
SECTIONS & DETAILS

SHEET No.
AE541

© COPYRIGHT 2007 SMRT INC