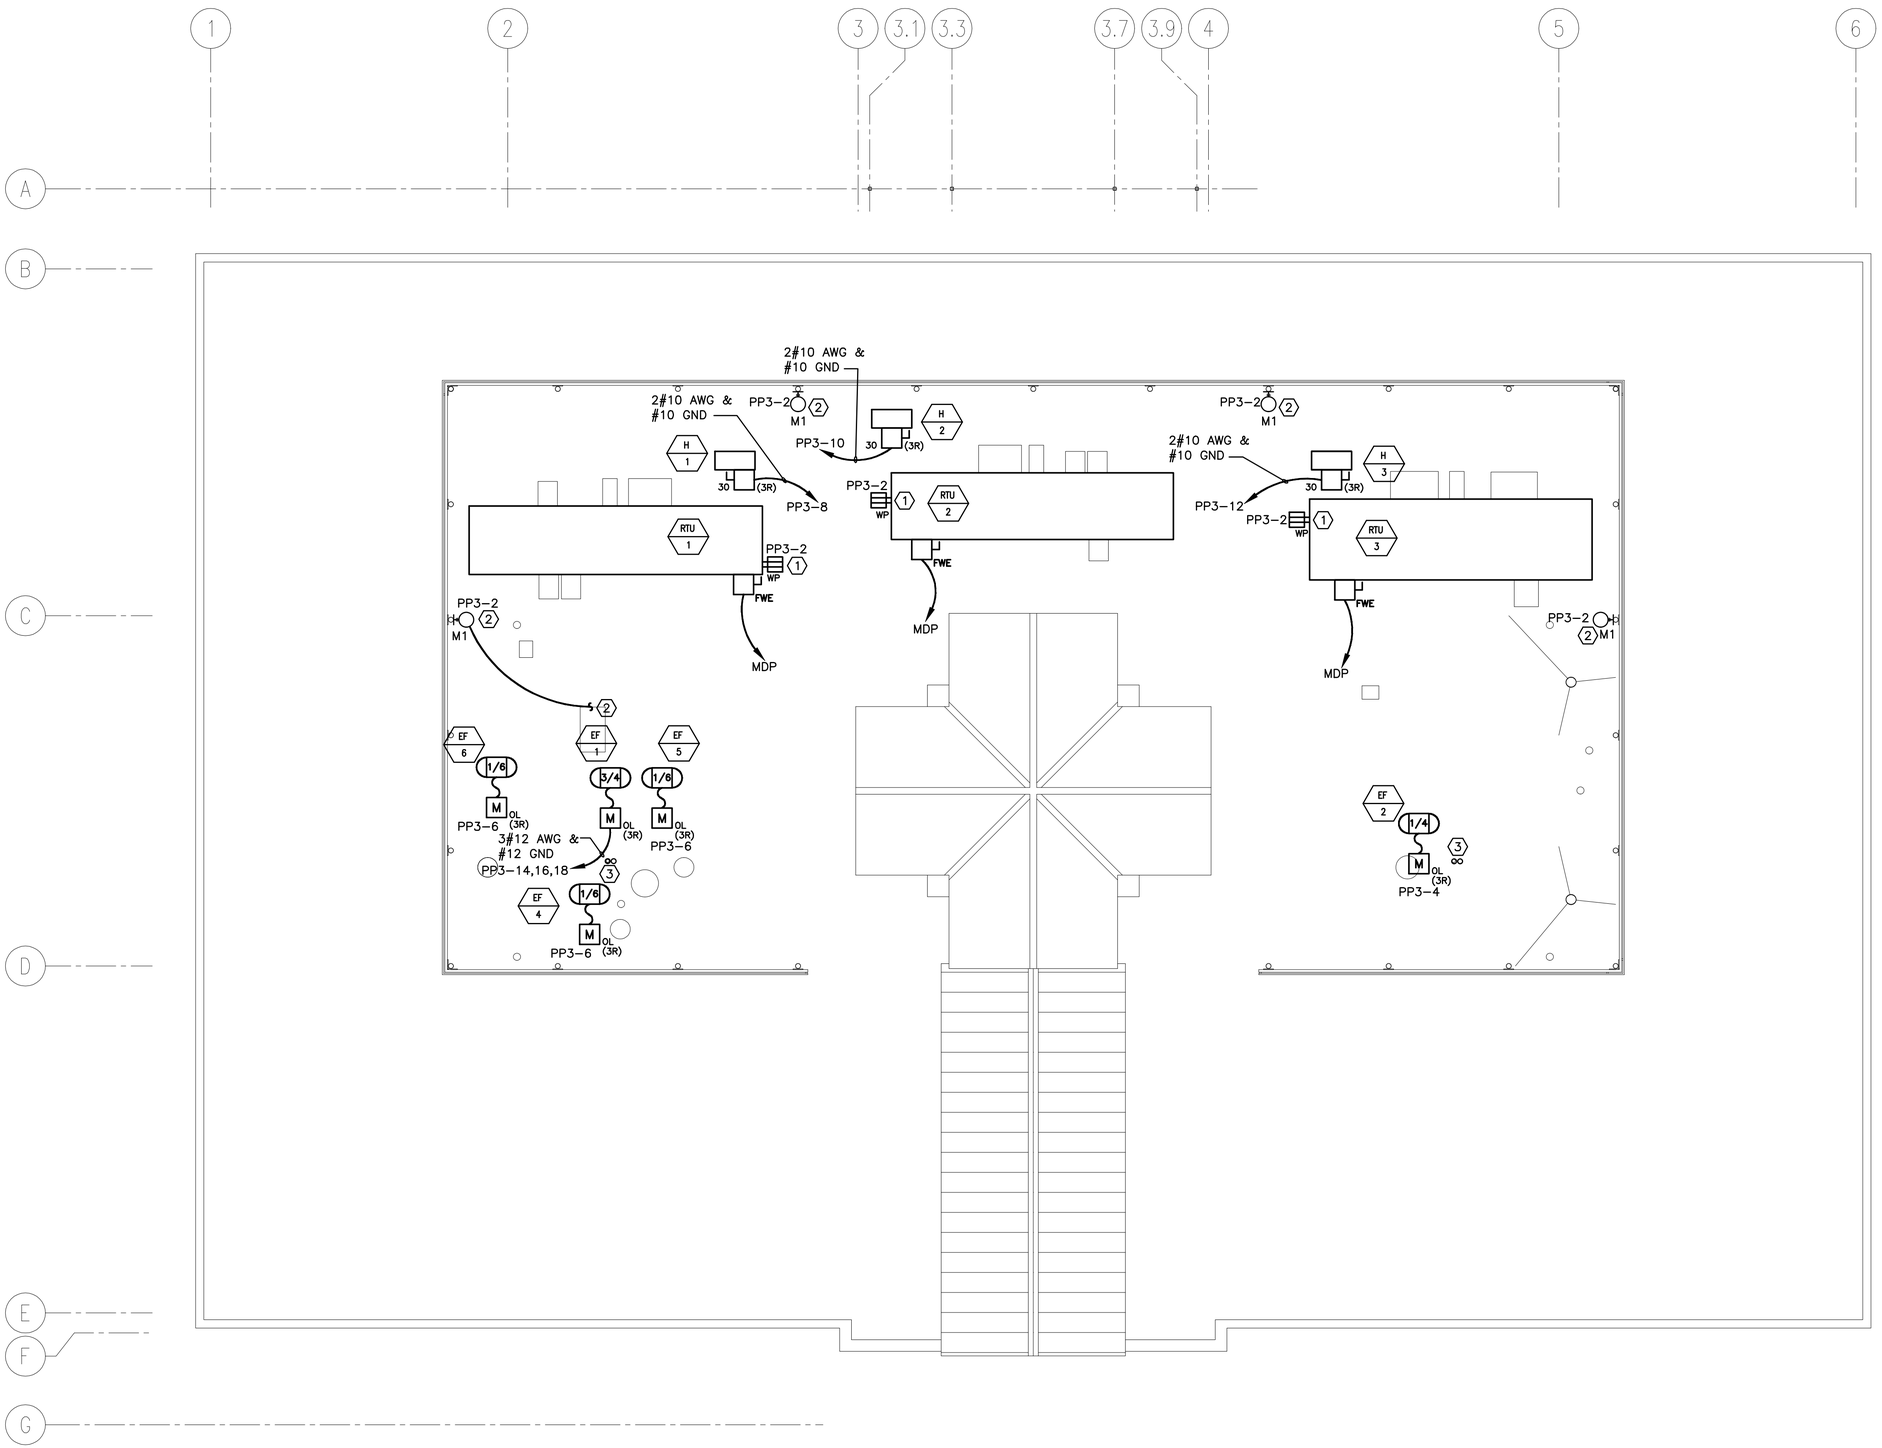

GENERAL NOTES:

1. SEE SHEET E001 FOR LEGEND AND ABBREVIATIONS.

KEYED NOTES:

1. MOUNT RECEPTACLE DEVICE TO SIDE OF ROOF TOP UNIT FOR LOCAL CONVENIENCE POWER. COORDINATE INSTALLATION W/ MECHANICAL CONTRACTOR.
2. MOUNT LIGHT FIXTURE TO SIDE SCREEN WALL 60" AFF FOR ROOF MAINTENANCE LIGHTING. LIGHTING SHALL BE CONTROLLED BY A PILOT LIGHT SWITCH LOCATED BELOW ROOF ACCESS IN STAIR 304. SEE SHEET EL103 FOR SWITCH LOCATION. COORDINATE INSTALLATION W/MECHANICAL CONTRACTOR.
3. FURNISH AND INSTALL (2)-4" CONDUITS STUBBED FROM ABOVE 3RD FLOOR ACCESSIBLE CEILING TO 24" ABOVE FINISHED ROOF, SEALED, AND CAPPED FOR FUTURE ROOFTOP COMMUNICATION CABLING (BY OTHERS). COORDINATE EXACT LOCATIONS W/ ARCHITECT.

SMRT

ARCHITECTURE ENGINEERING PLANNING

SMRT
144 Fore Street/P.O. Box 618
Portland, Maine 04104
tel. (207) 772-3846
fax. (207) 772-1070

PROJECT NORTH

MAG. NORTH

PROJECT TITLE: MAINE TURNPIKE AUTHORITY ADMINISTRATION BUILDING
PORTLAND, MAINE

CURRENT ISSUE STATUS: ISSUED FOR BIDDING/CONSTRUCTION 7-9-07

REV.	DESCRIPTION	DATE
0.	BIDDING/CONSTRUCTION	7-9-07

GRAPHIC SCALE: 0" 1"

SCALE:	AS NOTED
PROJECT MANAGER:	SLB
JC/DRAWN BY:	TCM/CDS
A/E OF RECORD:	DJT
CAD FILE:	EP104-06016
PROJECT NO:	06016
DATE:	7-9-07

SHEET TITLE: ROOF POWER PLAN

SHEET No. EP104

© COPYRIGHT 2007 SMRT INC.

A1 ROOF PLAN

1/8" = 1'-0" –