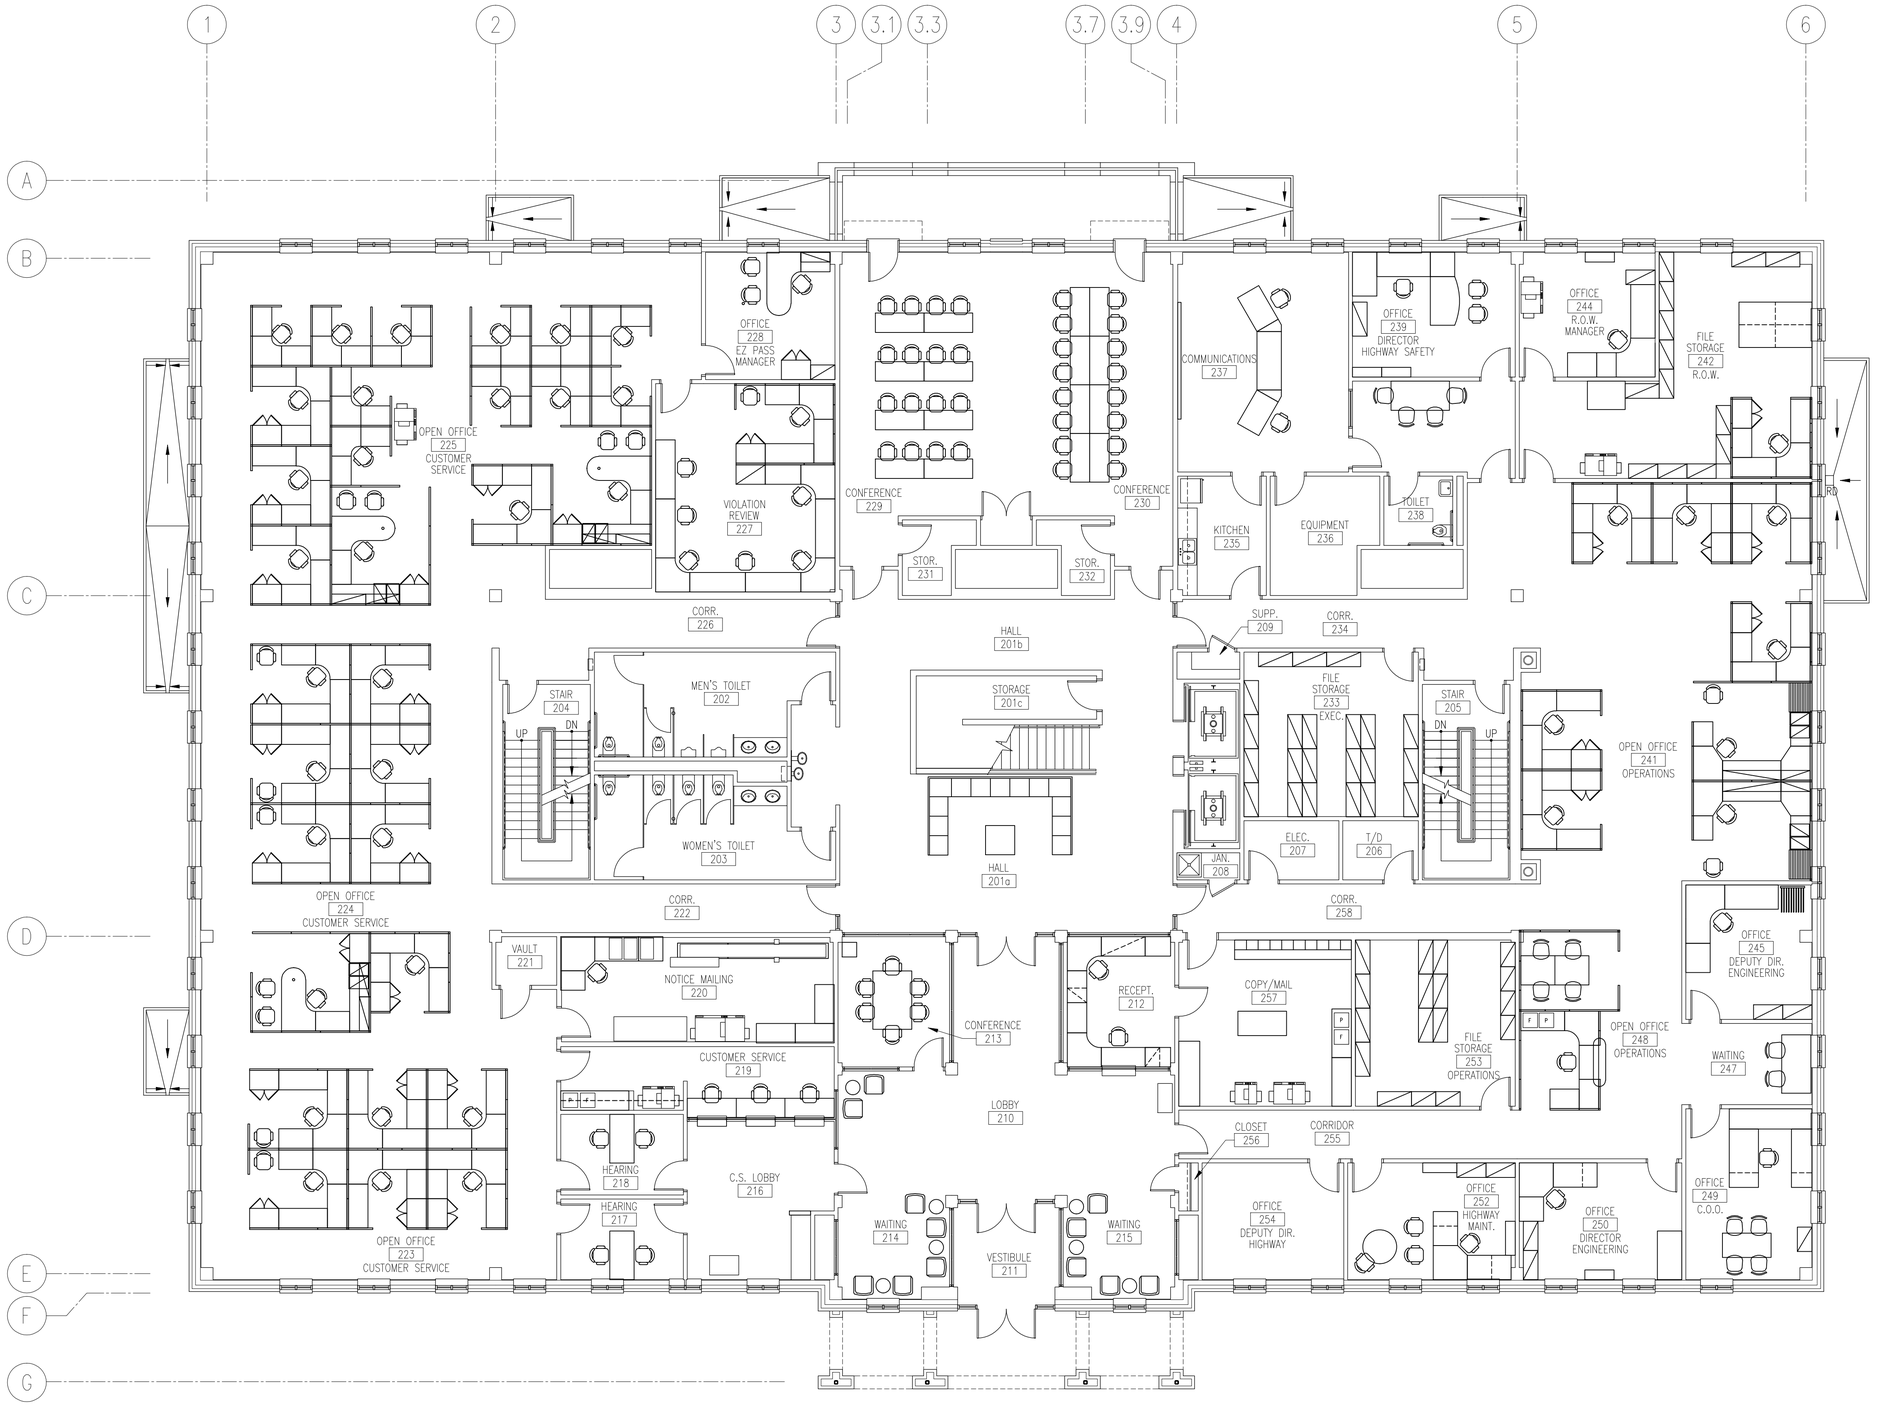

GENERAL NOTES:

1. SEE GI001 FOR PROJECT GENERAL NOTES.

A1 | SECOND FLOOR FURNISHING PLAN

1/8" = 1'-0" | –

SMRT

ARCHITECTURE ENGINEERING PLANNING

SMRT
144 Fore Street/ P.O. Box 618
Portland, Maine 04104
tel. (207) 772-3846
fax. (207) 772-1070

PROJECT NORTH

MAG NORTH

PROJECT TITLE: MAINE TURNPIKE AUTHORITY ADMINISTRATION BUILDING
PORTLAND, MAINE

CURRENT ISSUE STATUS: FINAL COST ESTIMATE 5-14-07

DESCRIPTION	DATE
REV	

GRAPHIC SCALE: 0" 1"

SCALE:	AS NOTED
PROJECT MANAGER:	SLB
JC/DRAWN BY:	TCM/
A/E OF RECORD:	SLB
CAD FILE:	IF102-06016
PROJECT NO:	06016
DATE:	

SHEET TITLE: SECOND FLOOR FURNITURE LAYOUT PLAN

SHEET No. IF102

PROGRESS PRINT

© COPYRIGHT 2007 SMRT INC.