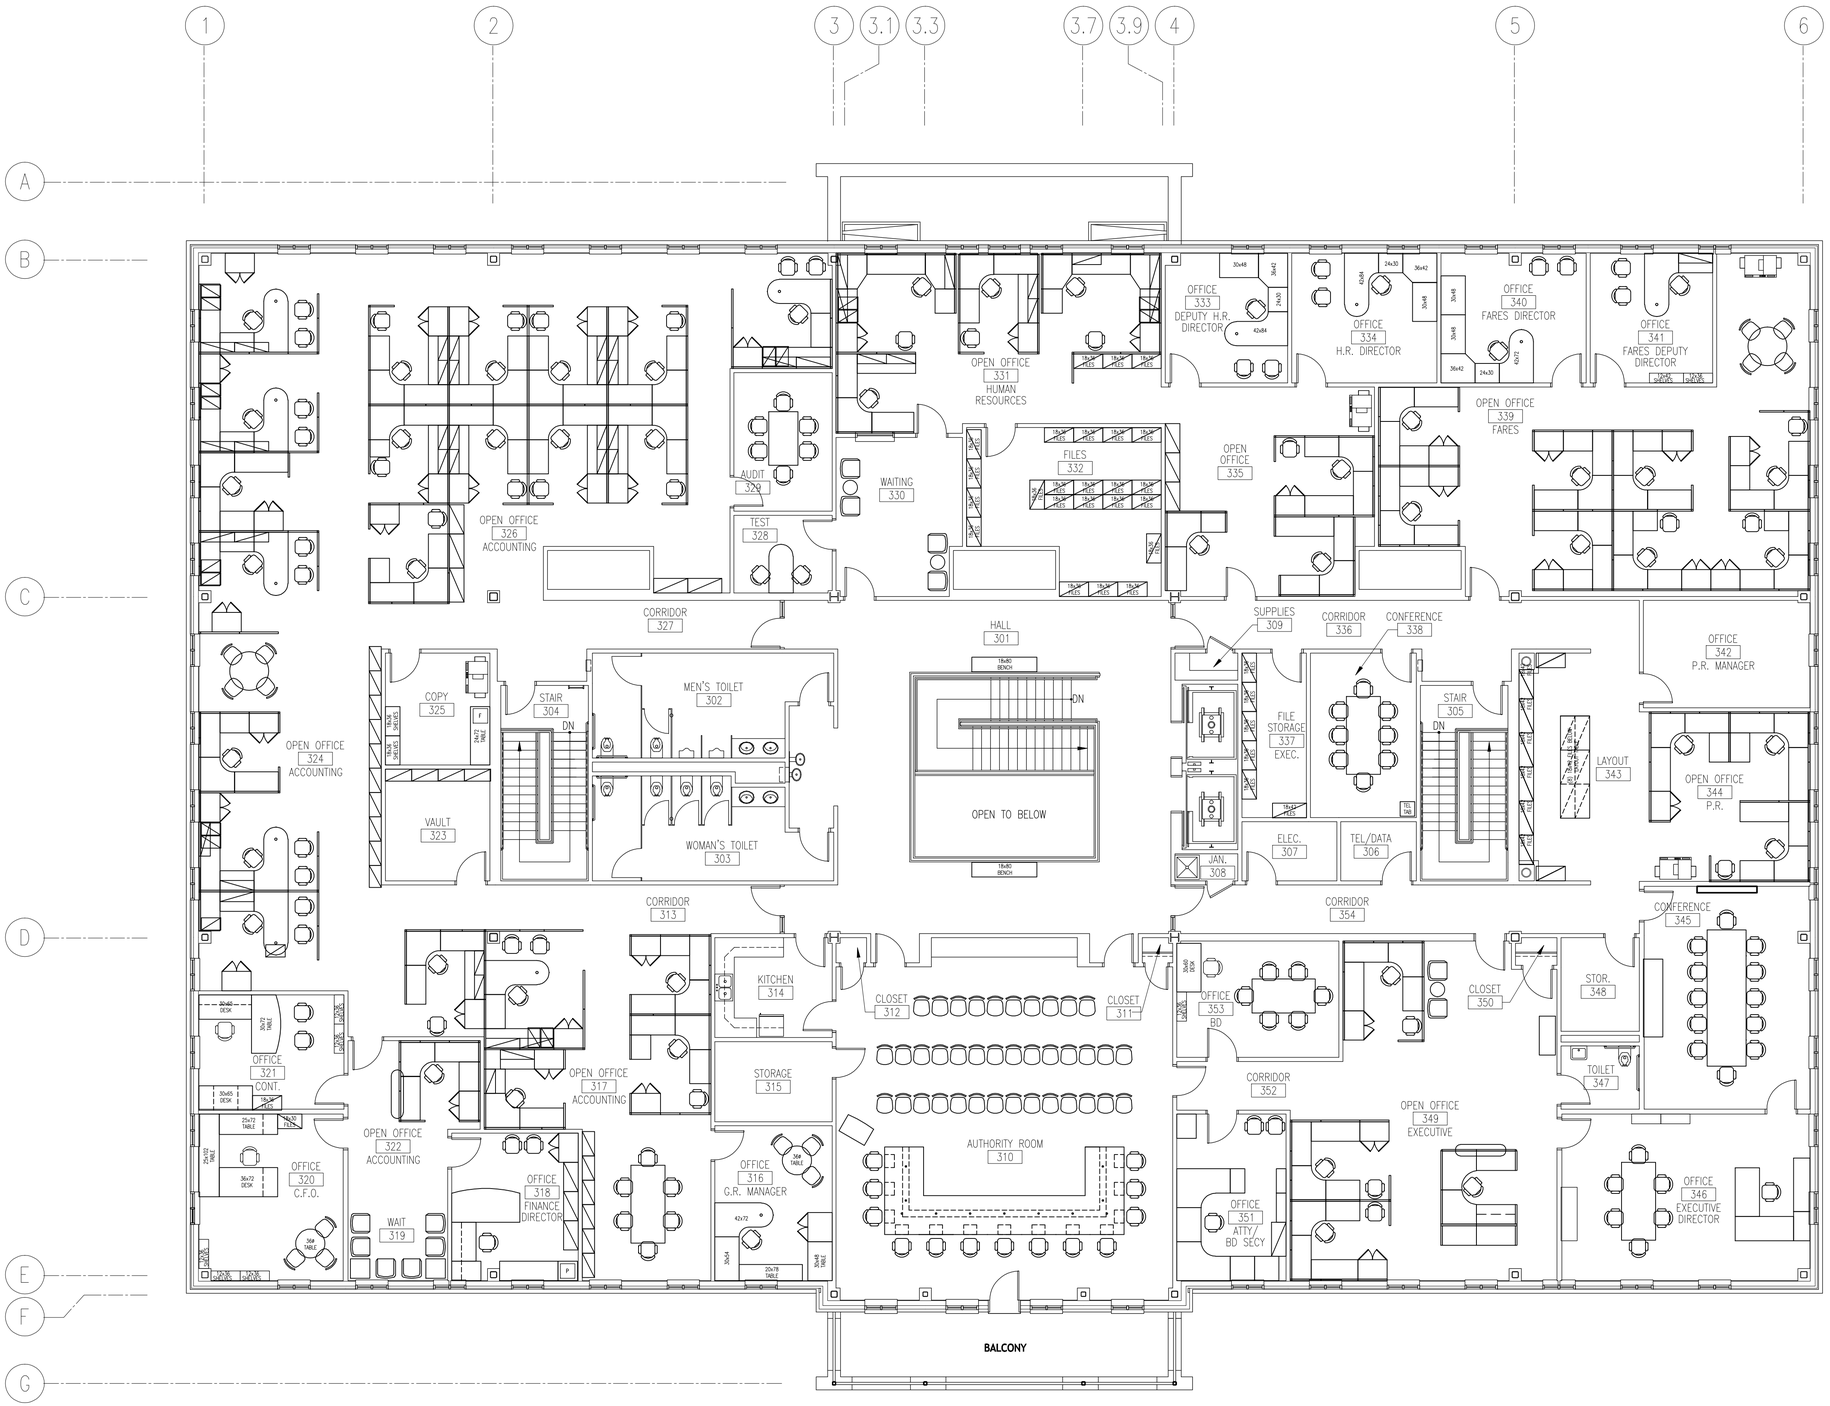

GENERAL NOTES:

1. SEE GI001 FOR PROJECT GENERAL NOTES.

SMRT

ARCHITECTURE ENGINEERING PLANNING

SMRT
144 Fore Street/ P.O. Box 618
Portland, Maine 04104
tel. (207) 772-3846
fax. (207) 772-1070

PROJECT NORTH

MAG NORTH

PROJECT TITLE: MAINE TURNPIKE AUTHORITY ADMINISTRATION BUILDING
PORTLAND, MAINE

CURRENT ISSUE STATUS: FINAL COST ESTIMATE 5-14-07

REV	DESCRIPTION	DATE

GRAPHIC SCALE: 0" 1"

SCALE:	AS NOTED
PROJECT MANAGER:	SLB
JC/DRAWN BY:	TCM/
A/E OF RECORD:	SLB
CAD FILE:	IF103-06016
PROJECT NO:	06016
DATE:	

SHEET TITLE: THIRD FLOOR FURNITURE LAYOUT PLAN

SHEET No. IF103

© COPYRIGHT 2007 SMRT INC.

PROGRESS PRINT

A1 | THIRD FLOOR FURNISHING PLAN

1/8" = 1'-0" | –