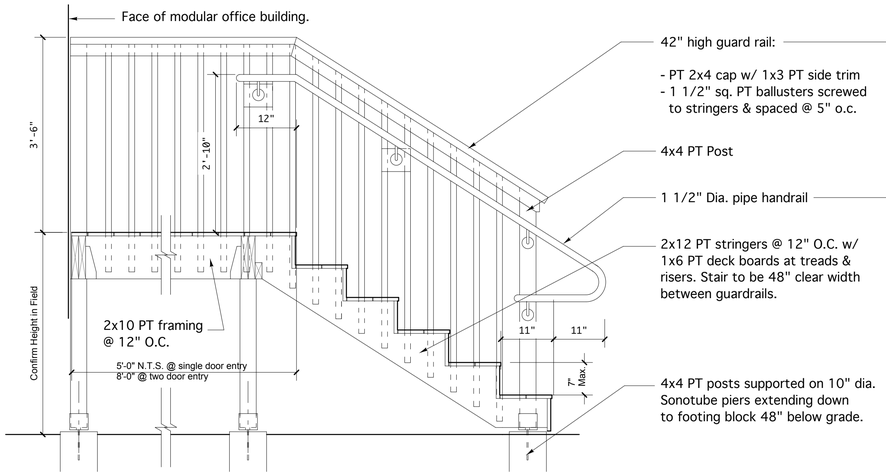

TYPICAL STAIR DETAIL

Scale: 3/4" = 1'-0"

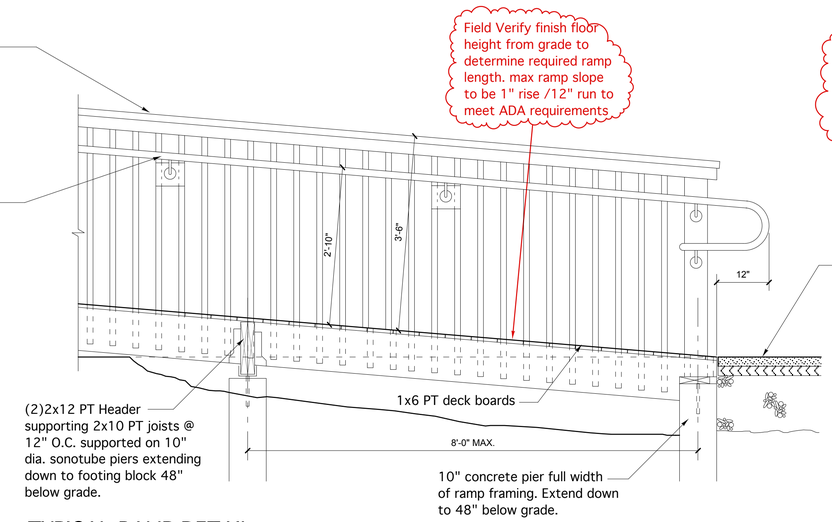

TYPICAL RAMP DETAIL

Scale: 3/4" = 1'-0"

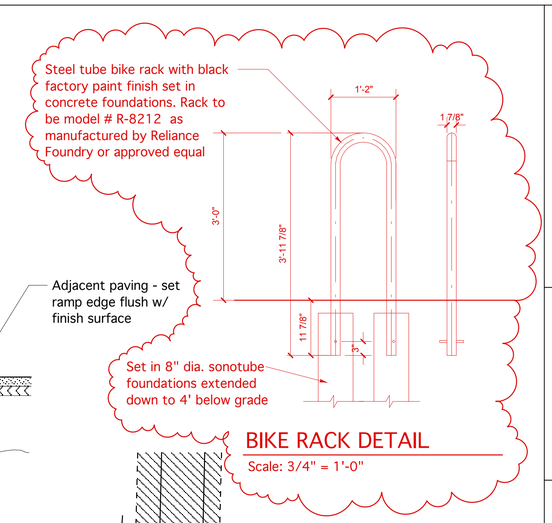

BIKE RACK DETAIL

Scale: 3/4" = 1'-0"

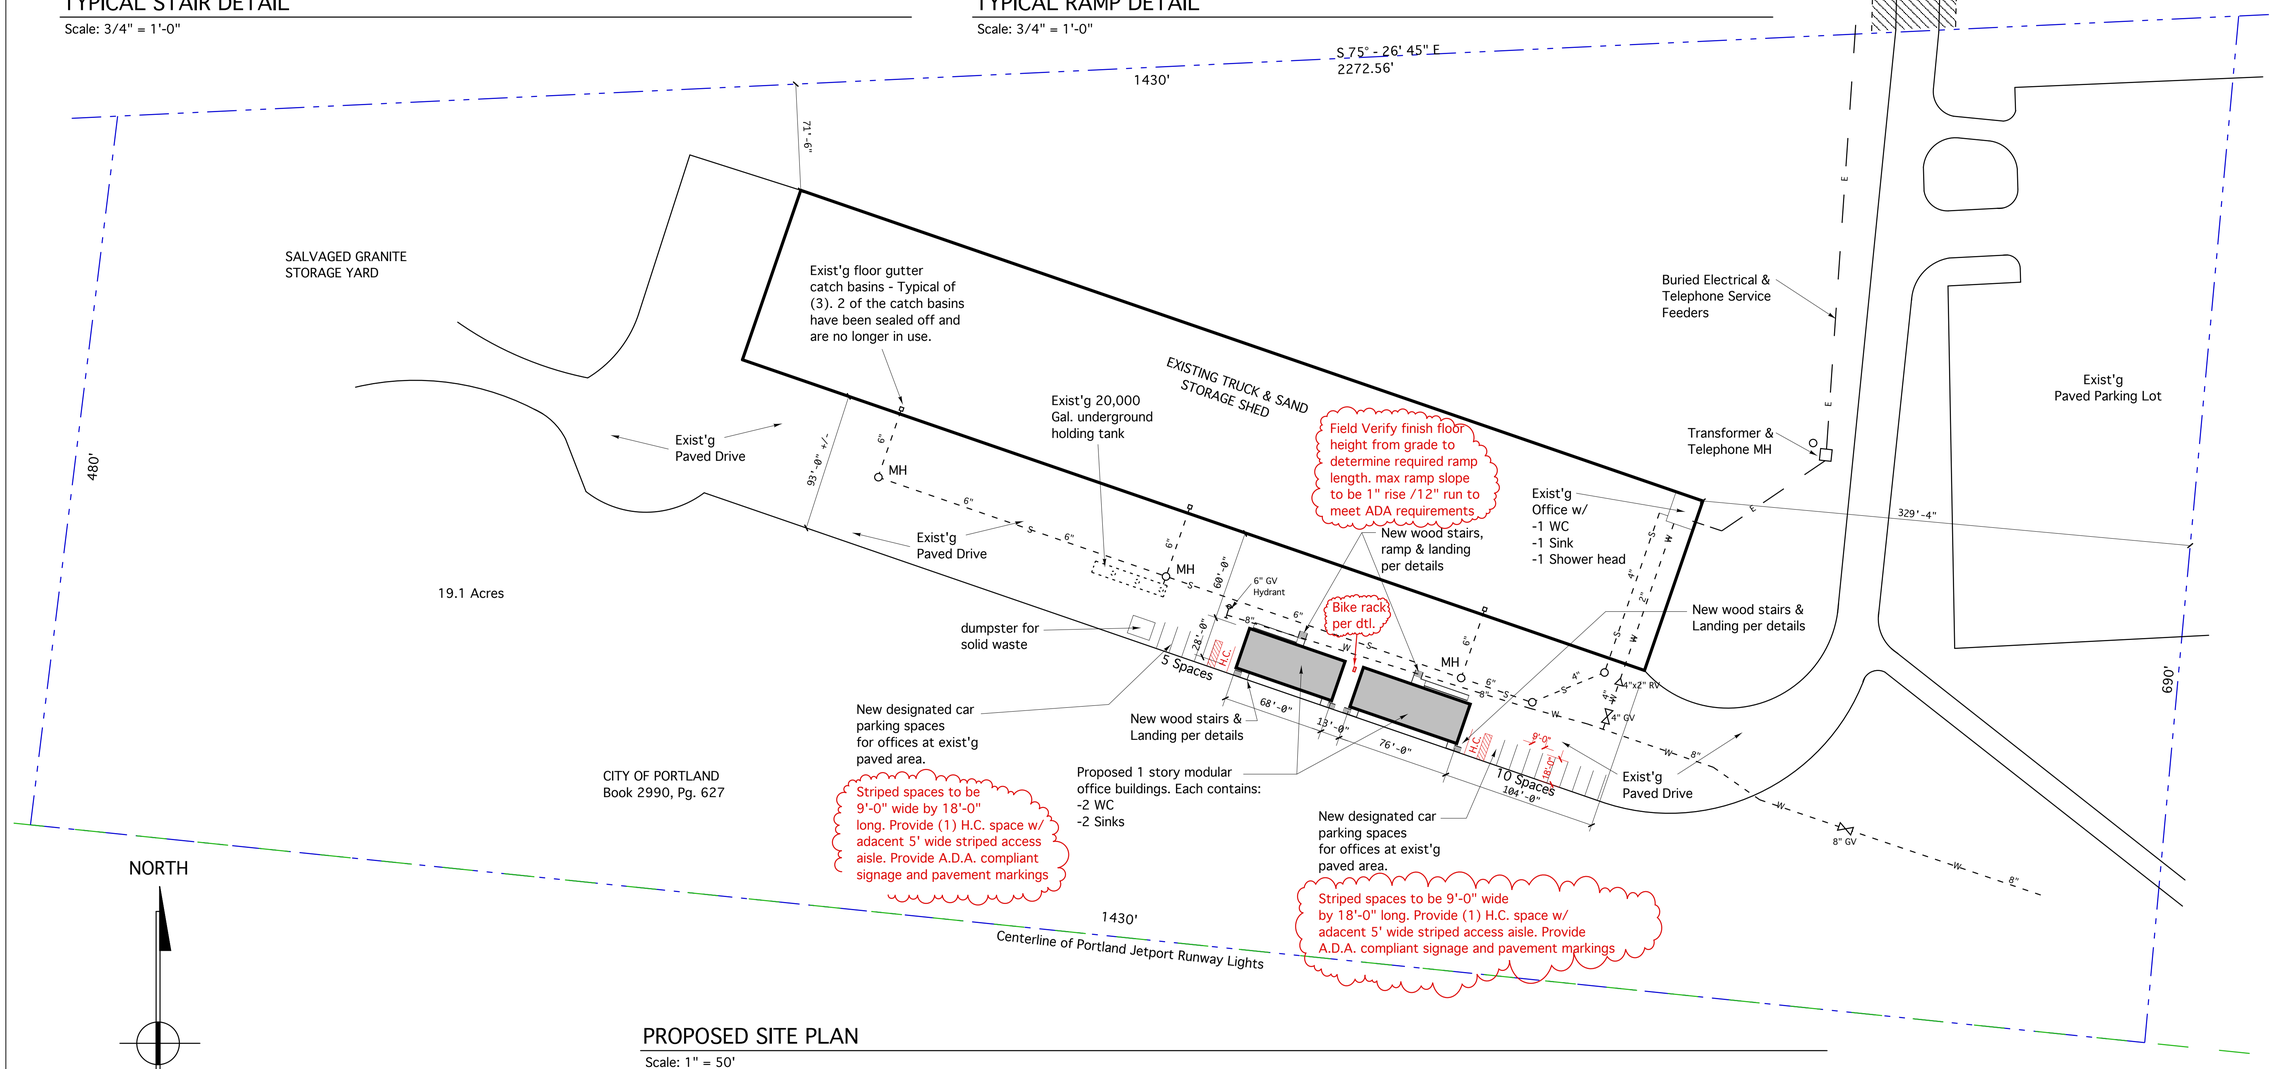

PROPOSED SITE PLAN

Scale: 1" = 50'

WSA
WINTON SCOTT ARCHITECTS
5 Milk Street
Portland, Maine 04101
207 774 4811
www.wintonscott.com

LICENSED ARCHITECT STEPHEN W. WEATHERHEAD No. 1948 STATE OF MAINE

Civil Engineering:
RANSOM CONSULTING, INC.
400 Commercial Street,
Suite 404
Portland, ME 04101
T. 207.772.2891

Electrical Engineering:
SWIFT CURRENT ENGINEERING
Royal River Center, Unit 4B
10 Forest Falls Drive
Yarmouth, ME 04096
T. 207.847.9280

City of Portland Public Services Department:

Water Resources Division

Facility at
109 District Rd, Portland

REVISED 12.2.15

PERMIT SET

NOVEMBER 11, 2015

Site Layout Plan

Scale: As Noted

L1.2