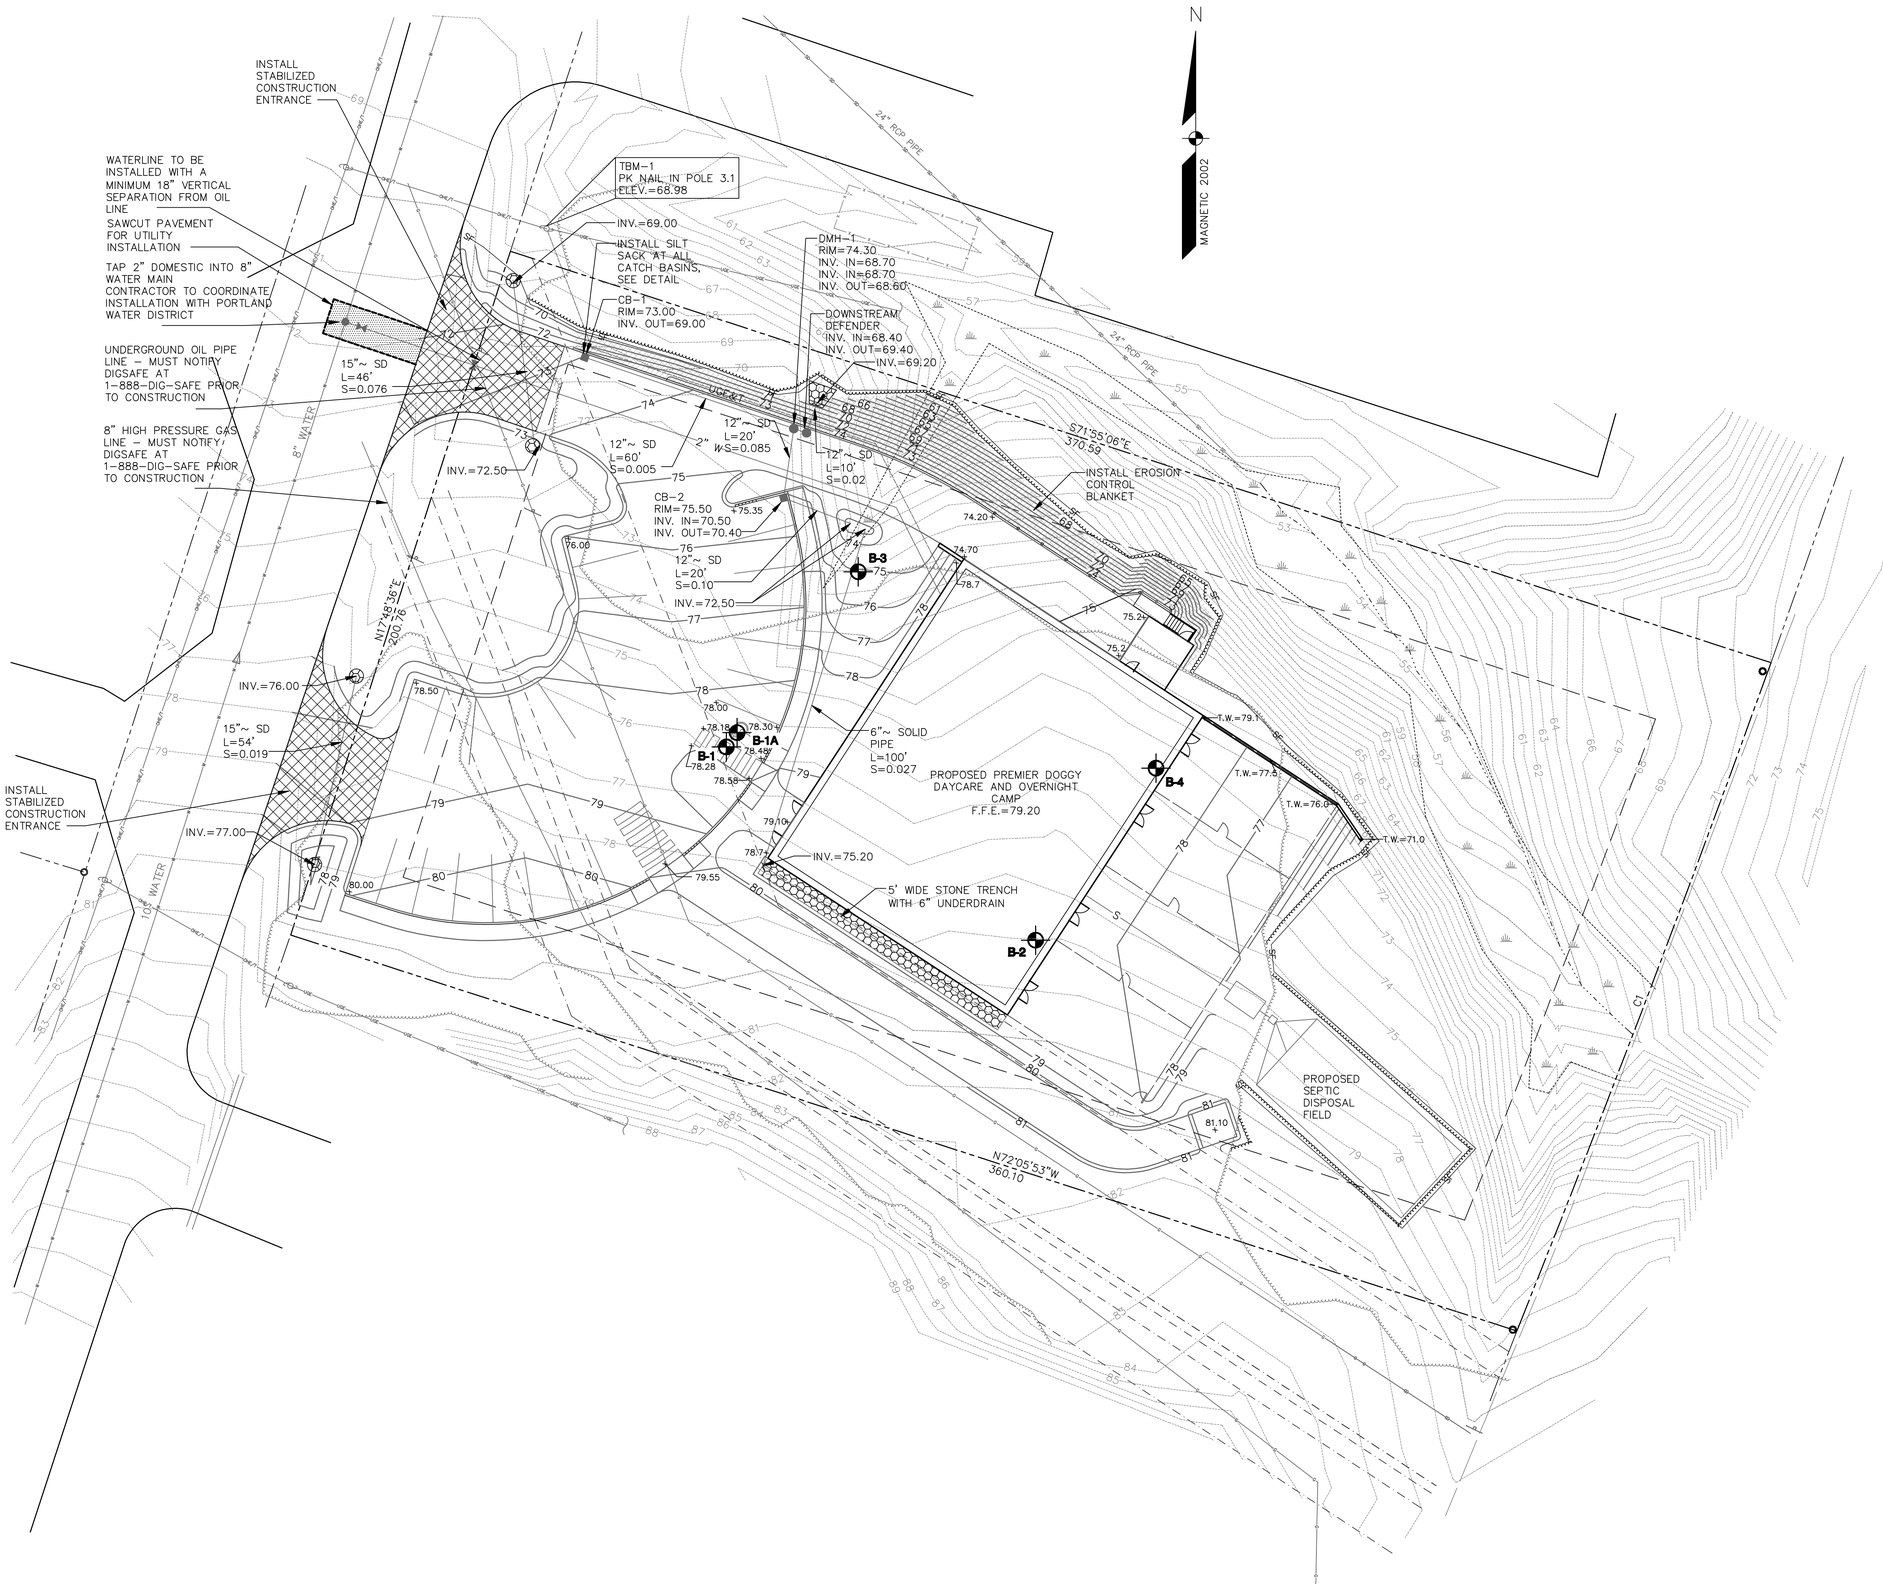

LEGEND:

APPROXIMATE BORING LOCATION

NOTES:

1. EXPLORATION LOCATION PLAN WAS PREPARED FROM A 1"=20' SCALE PLAN OF THE SITE ENTITLED "GRADING AND UTILITY PLAN", PREPARED BY SEBAGO TECHNICS, DATED 6/28/07.
2. THE BORINGS WERE LOCATED IN THE FIELD BY SURVEY BY OTHERS AS SHOWN ON S.W. COLE ENGINEERING, INC. JOB NO. 02-0357, "EXPLORATION LOCATION PLAN", DATED 7/02/02.
3. THIS PLAN SHOULD BE USED IN CONJUNCTION WITH THE REPORT ENTITLED "GEOTECHNICAL ENGINEERING SERVICES, PROPOSED CAMP BOW WOW, 49-63 BLUEBERRY ROAD, PORTLAND, MAINE", DATED SEPTEMBER 10, 2007.

S.W.COLE ENGINEERING, INC.

PATCO CONSTRUCTION, INC.

EXPLORATION LOCATION PLAN

PROPOSED CAMP BOW WOW
49-63 BLUEBERRY ROAD
PORTLAND, MAINE

Job No.	07-0875	Scale	1"=20'
Date :	09/10/07	Sheet	1

R:\SWC-2007\CAD07\07875\07-0875 Base.dwg, 9/11/2007 1:07:53 PM, 1:1, 135, S.W. Cole Engineering, Inc.