COPYRIGHT 2016 © DIRIGO ARCHITECTURAL ENGINEERING LLC. ALL RIGHTS RESERVED. NO REPRODUCTION WITHOUT PRIOR WRITTEN PERMISSION

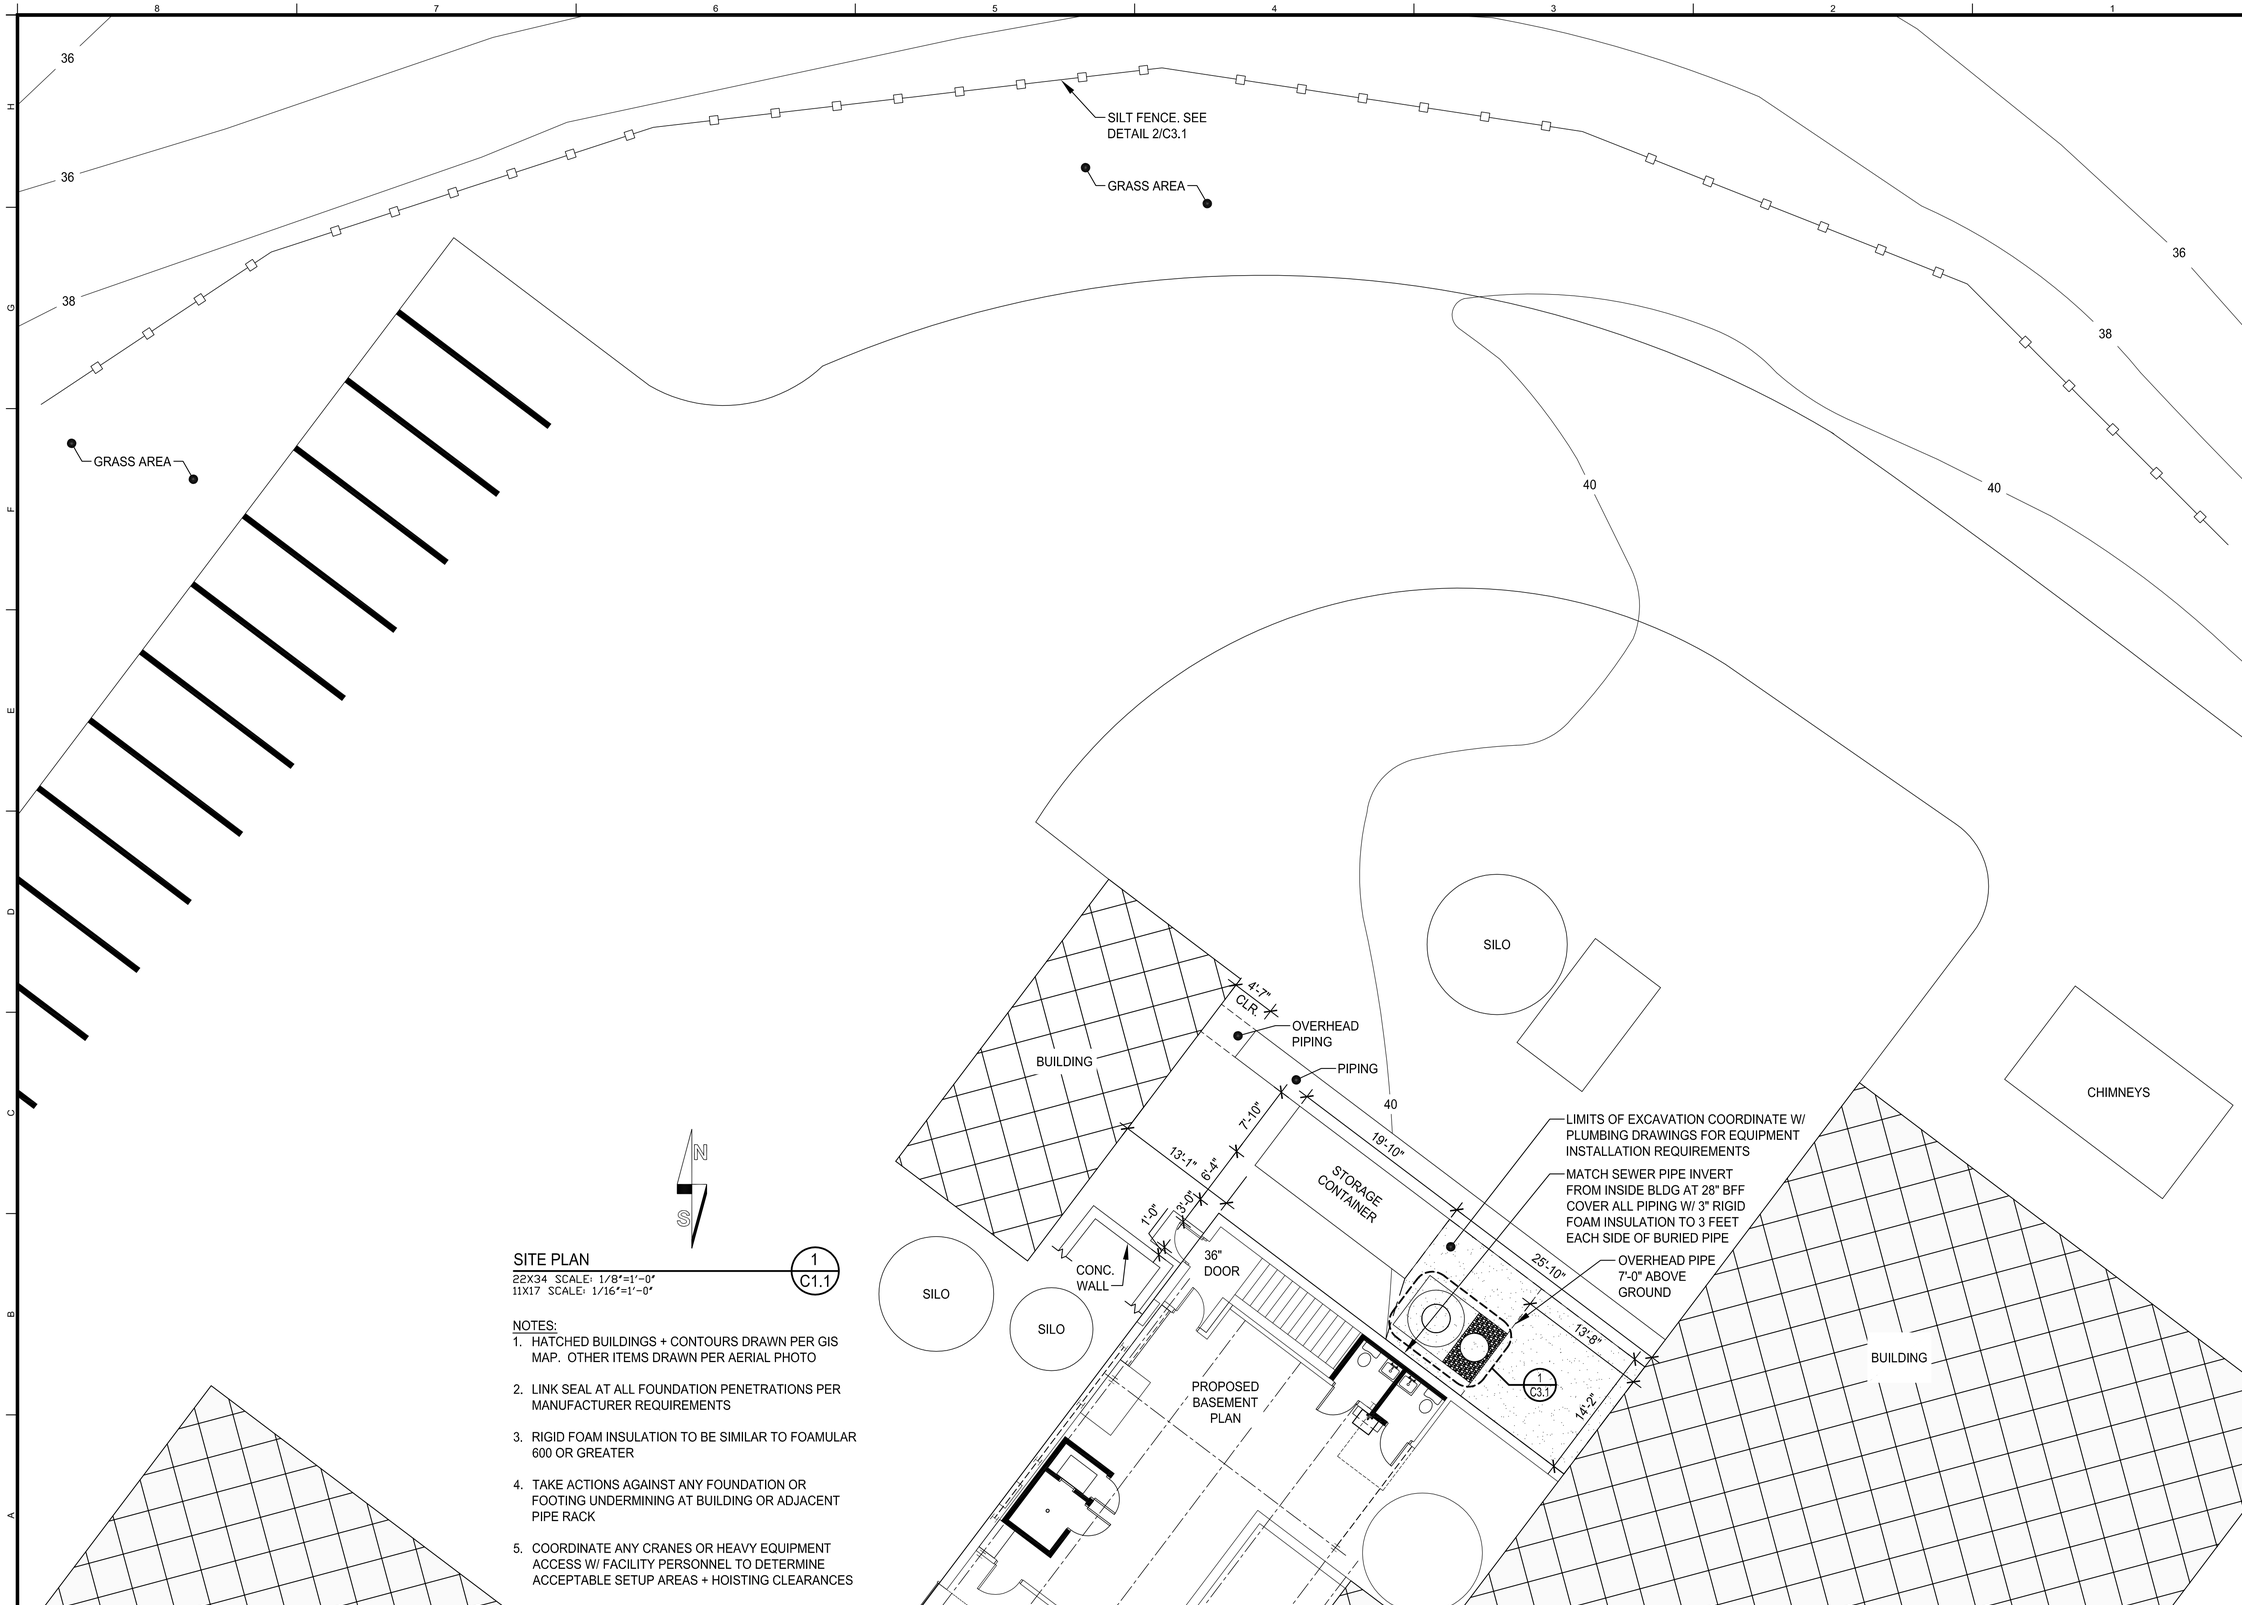

SITE PLAN 1 C1.1
22X34 SCALE: 1/8"=1'-0"
11X17 SCALE: 1/16"=1'-0"

NOTES:
1. HATCHED BUILDINGS + CONTOURS DRAWN PER GIS MAP. OTHER ITEMS DRAWN PER AERIAL PHOTO
2. LINK SEAL AT ALL FOUNDATION PENETRATIONS PER MANUFACTURER REQUIREMENTS
3. RIGID FOAM INSULATION TO BE SIMILAR TO FOAMULAR 600 OR GREATER
4. TAKE ACTIONS AGAINST ANY FOUNDATION OR FOOTING UNDERMINING AT BUILDING OR ADJACENT PIPE RACK
5. COORDINATE ANY CRANES OR HEAVY EQUIPMENT ACCESS W/ FACILITY PERSONNEL TO DETERMINE ACCEPTABLE SETUP AREAS + HOISTING CLEARANCES

ecomaine
LOCKER ROOM RENOVATION
PORTLAND MAINE

SIGNED COPY OF DRAWING ON FILE AT DIRIGO A/E OFFICE

STATE OF MAINE
THOMAS W. PERKINS
No. 11710
LICENSED PROFESSIONAL ENGINEER
1/18/16

SITE PLAN

REV.	DATE	DESCRIPTION

DRAWN BY: CGB
CHECKED BY: TWP

PH: (207) 225 - 3040
1071 Auburn Road
Suite G
Turner, ME 04282

DIRIGO ARCHITECTURAL
ENGINEERING ▲ CONSTRUCTION MANAGEMENT
EM:tperkins@dirigoae.com W:www.dirigoae.com

DATE: 1/18/16
PROJECT NO. 15-015
SHEET NO.
C1.1