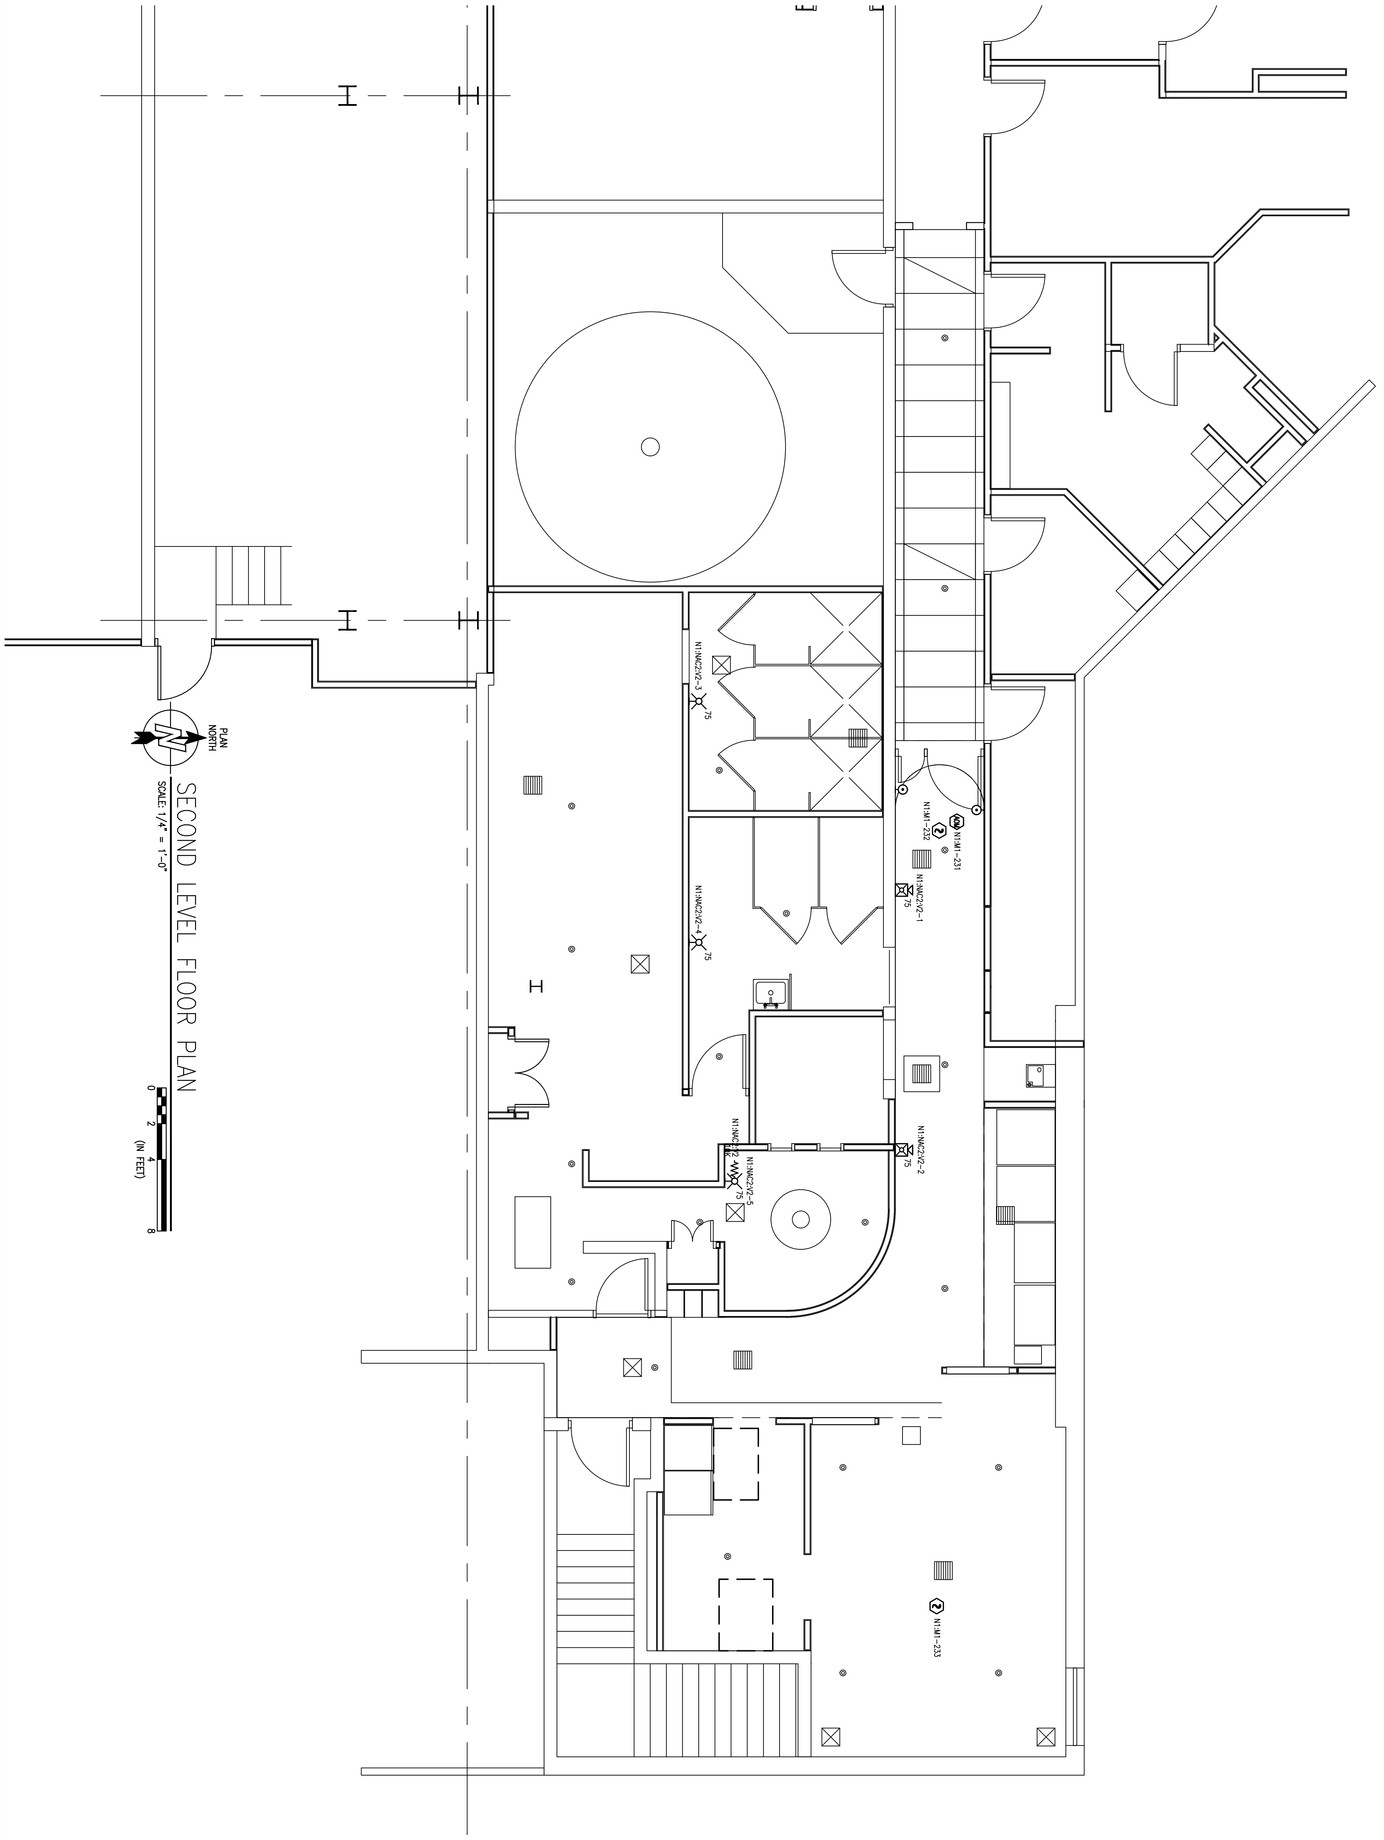

SHEET: SECOND LEVEL FLOOR PLAN

FA-101

SYSTEM: FIRE ALARM SYSTEM

PROJECT #: 147:P9454B001

JOB #: SIMPLEXGRINNELL © 2016

ISSUE DATE: 9/20/16

CHECKED BY: S.KALAFARSKI

DRAWN BY: M.DESIATA

ISSUE LOG: Revisions shown with ⚠ symbol

MARK	DATE	CAD	CHK	DESCRIPTION

ECOMAINE - LOCKER ROOM RENOVATIONS

ECOMAINE
LOCKER ROOM RENOVATIONS
PORTLAND, ME 04112

tyco SimplexGrinnell
Safer. Smarter. Tyco.™

DISTRICT - 147
30 THOMAS DRIVE
WESTBROOK, ME 04092
SERVICE: 207-842-6440
PHONE: 207-842-6440
FAX: 207-842-6439

IMPORTANT NOTICE TO USER. By accepting or using this drawing and/or the information contained herein, the user agrees to the following terms and conditions: The electronic information in the drawing may be subject to intentional or unintentional alteration. Any use, reuse, copying modification or alteration of the information contained herein shall be at the sole risk of the user. This information may not be sold or transferred to any third party, used on other projects or additions to the project for which it was prepared, or used for completion of this project by any third party. SimplexGrinnell disclaims all liability for the use or reuse of altered files by the user or any third party and such use will be a user's sole risk. User shall, to the fullest extent permitted by law, defend, indemnify, and hold SimplexGrinnell harmless from any and all claims for loss, damage or injury arising directly or indirectly therefrom.