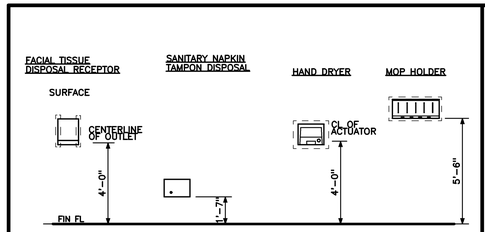

ACCESSORY MOUNTING HEIGHTS — E6

NOT TO SCALE | REF: NA

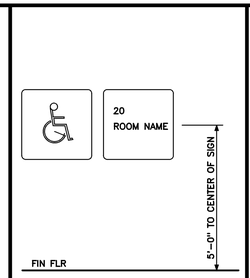

SIGNAGE — E5

NO SCALE

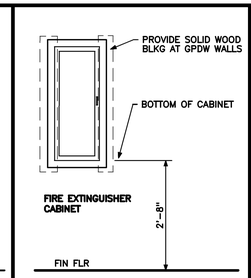

FIRE EXT. MTG HT — E4

NO SCALE

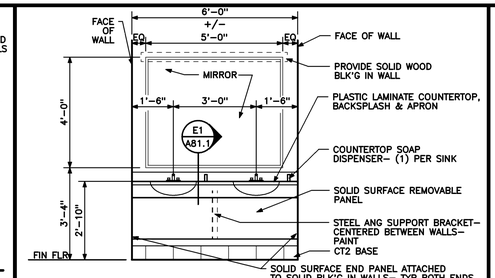

LAVATORY ELEVATION — E3

3/8" = 1'-0" | 0 1' 2' 4' | REF: B1/A81.1

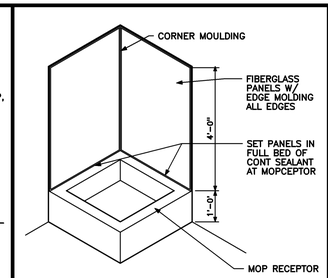

MOP RECEPTOR AXON DETAIL — E2

3/8" = 1'-0" | 0 1' 2' 4'

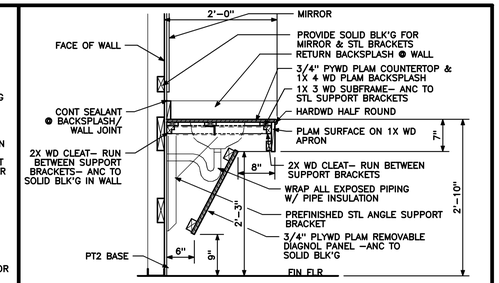

LAVATORY SECTION — E1

3/4" = 1'-0" | 0 1/2' 1' 2' | REF: E3/A81.1

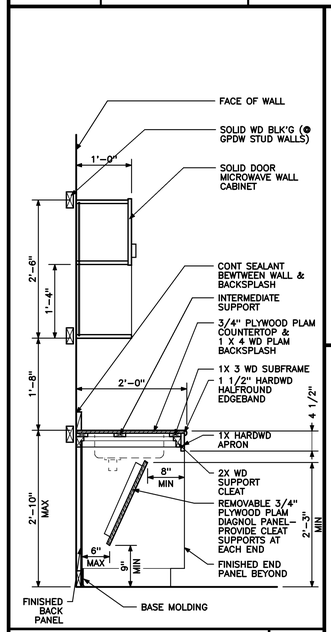

CABINET SECTION — C7

3/4" = 1'-0" | 0 1/2' 1' 2'

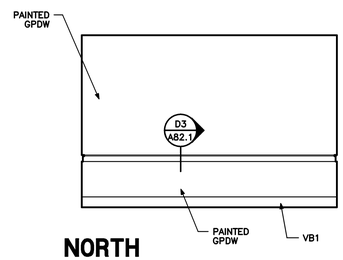

NORTH

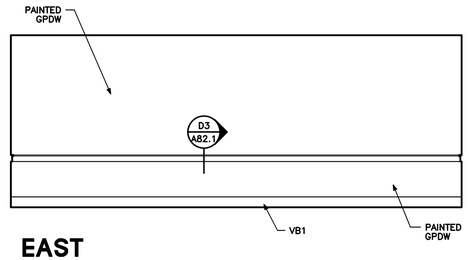

EAST

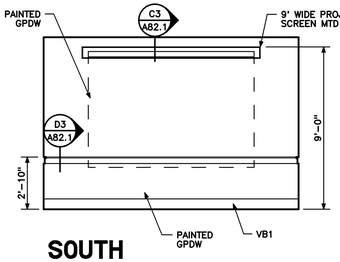

SOUTH

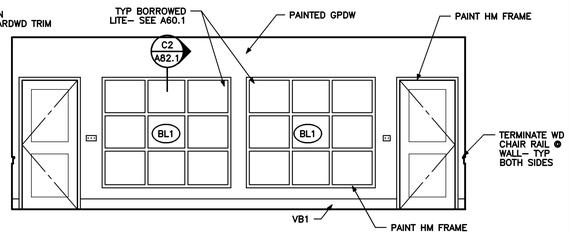

WEST

NOTE:
CONFERENCE ROOM 313 IS IDENTICAL

CONFERENCE ROOM 305 IS SIMLIAR (EXCLUDING EAST WALL SIM TO C1/A81.1)

INTERIOR ELEVATION- CONFERENCE 216 — D1

1/4" = 1'-0" | 0 2' 4' 6' | REF: NA

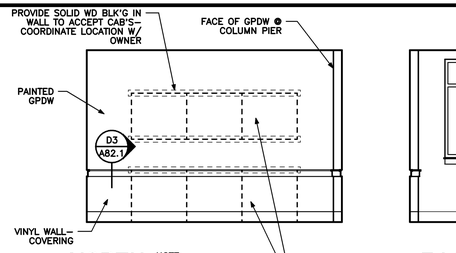

NORTH

NOTE:
1) ALIGN TOP OF CHAIR RAIL W/ BASE CAB COUNTERTOP

2) STOP WD CHAIRRAIL WHERE CABS OCCUR

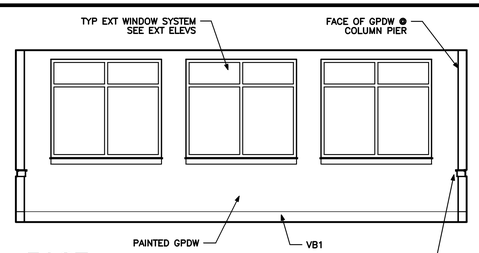

EAST

BASE & UPPER WALL CABS BY OWNER COORDINATE LOCATION W/ OWNER PRIOR TO INSTALLATION OF CHAIR RAIL & WD BASE

RETURN & TERMINATE WOOD CHAIR RAIL @ WALL RETURN TYP EACH SIDE

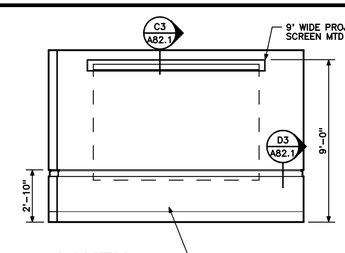

SOUTH

VINYL WALL COVERING

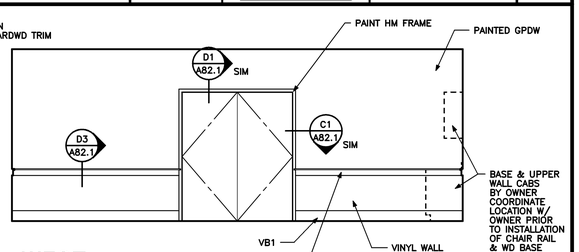

WEST

INTERIOR ELEVATION- CONFERENCE 205 — C1

1/4" = 1'-0" | 0 2' 4' 6' | REF: A10.2

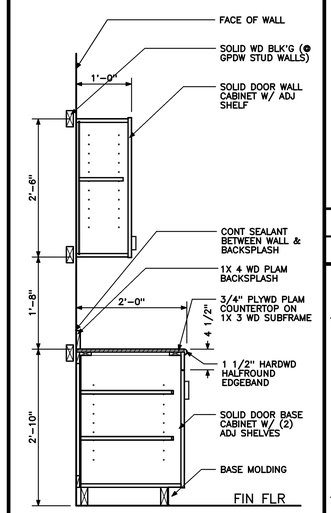

CABINET SECTION — A7

3/4" = 1'-0" | 0 1/2' 1' 2'

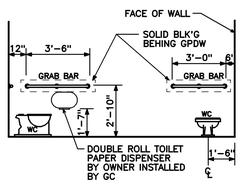

TOILET ACCESSORIES — B6

1/4" = 1'-0" | 0 2' 4' 6'

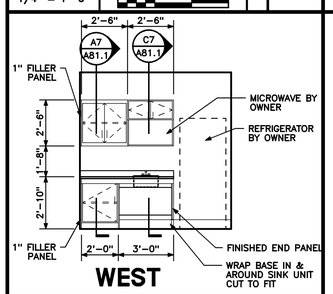

WEST

INT ELEV- BREAKROOM 220 — A6

1/4" = 1'-0" | 0 2' 4' 6'

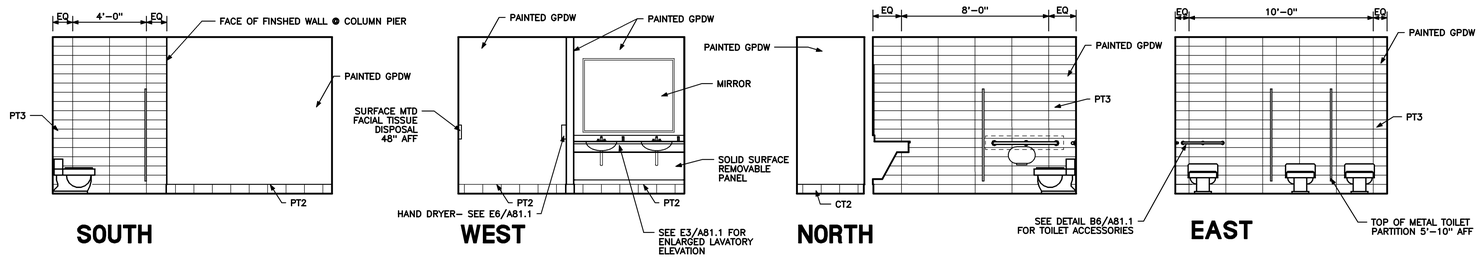

NOTE: MENS 222, WOMENS 328 & MENS 319 ARE SIMILIAR

INTERIOR ELEVATION- WOMENS 231 — B1

1/4" = 1'-0" | 0 2' 4' 6' | REF: A1/A11.1

NOT USED — A1

1/4" = 1'-0" | 0 2' 4' 6' | REF: NA

Architects + Engineers

HARRIMAN ASSOCIATES

One Auburn Business Park
Auburn, Maine 04210

207.784.5100 tel
207.782.3017 fax
www.harriman.com

Building communities since 1870

© 2006

Project Title

WOODARD & CURRAN OFFICE ADDITION

PORTLAND, MAINE

HA Project No. 05178

Key Plan

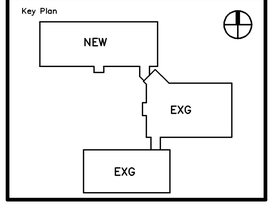

Mark	Date	Description
–	05-15-06	ISSUED FOR CONSTRUCTION
–	03-14-06	FINAL REVIEW

Issue Dates

Drawing Status

Drawing Title

INTERIOR ELEVATIONS AND DETAILS

PA / PE: JMB | Drawn By: MCM

Drawing Number

A81.1