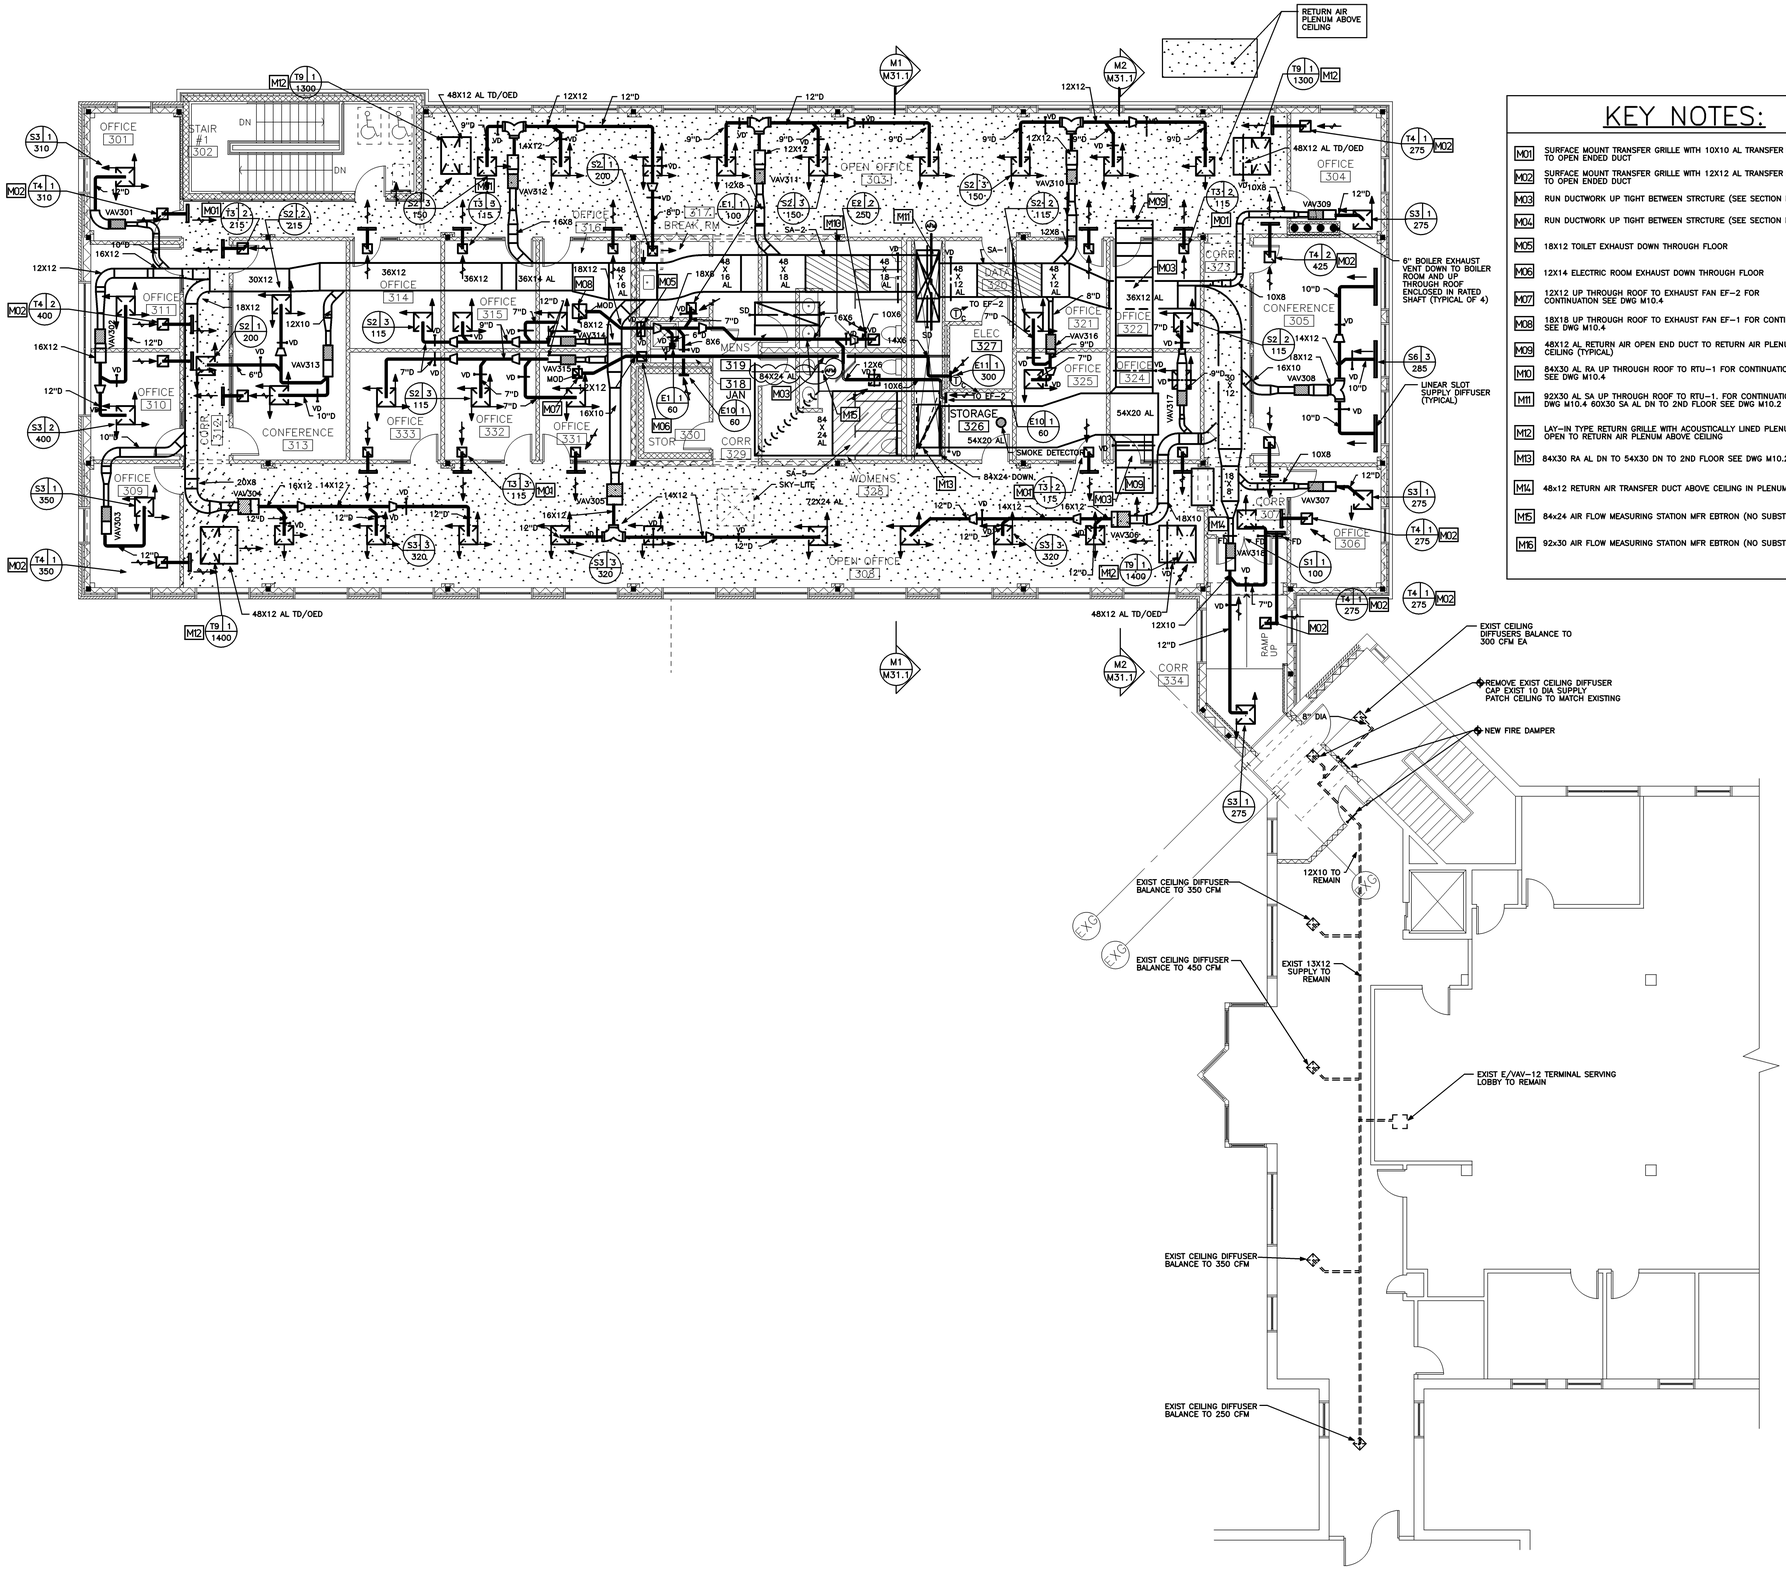

KEY NOTES:

M01	SURFACE MOUNT TRANSFER GRILLE WITH 10X10 AL TRANSFER DUCT TO OPEN ENDED DUCT
M02	SURFACE MOUNT TRANSFER GRILLE WITH 12X12 AL TRANSFER DUCT TO OPEN ENDED DUCT
M03	RUN DUCTWORK UP TIGHT BETWEEN STRCTURE (SEE SECTION M2, DWG M31.1)
M04	RUN DUCTWORK UP TIGHT BETWEEN STRCTURE (SEE SECTION M1, DWG M31.1)
M05	18X12 TOILET EXHAUST DOWN THROUGH FLOOR
M06	12X14 ELECTRIC ROOM EXHAUST DOWN THROUGH FLOOR
M07	12X12 UP THROUGH ROOF TO EXHAUST FAN EF-2 FOR CONTINUATION SEE DWG M10.4
M08	18X18 UP THROUGH ROOF TO EXHAUST FAN EF-1 FOR CONTINUATION SEE DWG M10.4
M09	48X12 AL RETURN AIR OPEN END DUCT TO RETURN AIR PLENUM ABOVE CEILING (TYPICAL)
M10	84X30 AL RA UP THROUGH ROOF TO RTU-1 FOR CONTINUATION SEE DWG M10.4
M11	92X30 AL SA UP THROUGH ROOF TO RTU-1, FOR CONTINUATION SEE DWG M10.4 60X30 SA AL DN TO 2ND FLOOR SEE DWG M10.2
M12	LAY-IN TYPE RETURN GRILLE WITH ACOUSTICALLY LINED PLENUM BOOT OPEN TO RETURN AIR PLENUM ABOVE CEILING
M13	84X30 RA AL DN TO 54X30 DN TO 2ND FLOOR SEE DWG M10.2
M14	48x12 RETURN AIR TRANSFER DUCT ABOVE CEILING IN PLENUM
M15	84x24 AIR FLOW MEASURING STATION MFR EBTRON (NO SUBSTITUTE)
M16	92x30 AIR FLOW MEASURING STATION MFR EBTRON (NO SUBSTITUTE)

TITLE: THIRD FLOOR PLAN – DUCTWORK

1/8" = 1'-0" | 0 4' 8' 12' | REF: NA | A1

Architects + Engineers

HARRIMAN ASSOCIATES

One Auburn Business Park
Auburn, Maine 04210

207.784.5100 tel
207.783.3017 fax
www.harriman.com

Building communities since 1970

© 2006

Project Title

WOODARD & CURRAN OFFICE ADDITION

PORTLAND, MAINE

HA Project No. 05178

Key Plan

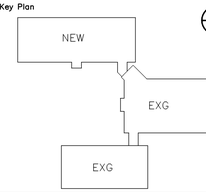

Mark	Date	Description
–	05–15–06	ISSUED FOR CONSTRUCTION
–	03–14–06	FINAL REVIEW
–	02–03–06	DD REVIEW

Issue Dates

Drawing Status

Drawing Title

THIRD FLOOR PLAN DUCTWORK

PA / PE: CG | Drawn By: REM

Drawing Number

M10.3

PLOT DATE: May 15 2006 09:53:17 for /h/corp/05178/h_pln001.db/m44.dr by remar