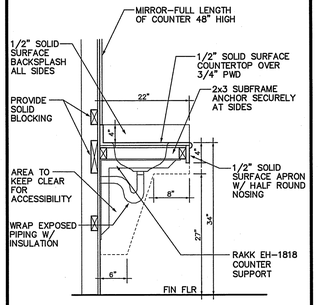

LAVATORY SECTION — 3/4" = 1'-0" — B2

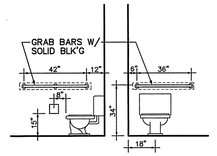

TOILET ELEVATION

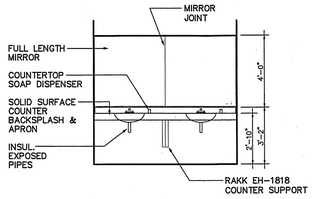

LAVATORY ELEVATION

LAV/TOIL ELEVATIONS — 1/4" = 1'-0" — B1

LEGEND – TOILET RM ACCESSORIES

	ITEMS	MTD. HEIGHTS	
(1)	36" X 1 1/4" GRAB BAR	2'-10"	A.F.F. TO C.L.
(2)	42" X 1 1/4" GRAB BAR	2'-10"	A.F.F. TO C.L.
(3)	TOILET TISSUE DISPENSER	1'-7"	A.F.F. TO C.L.
(4)	SANITARY NAPKIN DISPOSAL	N.A.	
(5)	COUNTER MTD. SOAP DISPENSER	N.A.	
(6)	PAPER TOWEL DISPENSER	N.A.	
(7)	8'-0"W X 48"H MIRROR	3'-3"	TO BOT. OF GLASS

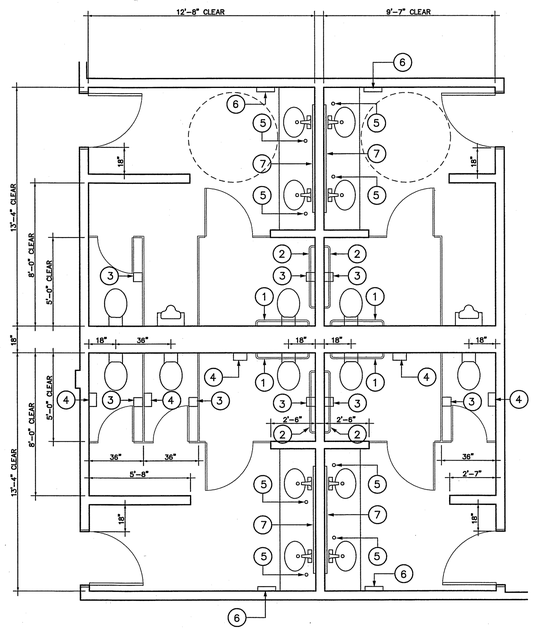

MGR'S APT. BATH/KIT. ELEV. — 1/4" = 1'-0" — A1

ROBERT J. FOSTER – ARCHITECT
36 Groveside Road, Portland, Maine 04102
(207) 761-3822

REGISTERED ARCHITECT ROBERT J. FOSTER #1734 STATE OF MAINE

3-29-13

Project Title

CROSS INSURANCE RENOVATIONS

2331 CONGRESS STREET
Portland, Maine

Mark	Date	Description
	03-29-13	ISSUED FOR BID

Issue Dates

Drawing Title

ENLARGED PLANS AND DETAILS

Drawing Number

A90.1