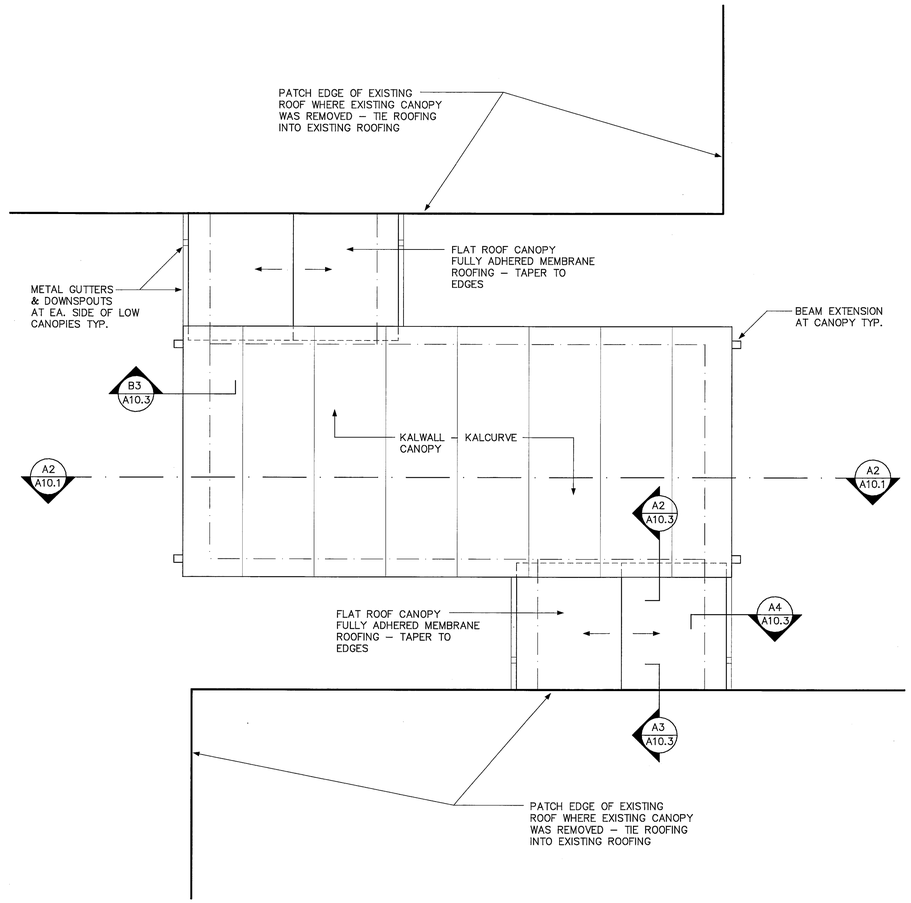

NEW ROOF PLAN — 1/4" = 1'–0" — B1

ROBERT J. FOSTER – ARCHITECT
36 Groveside Road, Portland, Maine 04102
(207) 761–3822

REGISTERED ARCHITECT ROBERT J. FOSTER #1734 STATE OF MAINE

7/21/08

Project Title

CROSS INSURANCE CANOPY REPLACEMENT

Portland, Maine

Key Plan

Mark	Date	Description
	07–21–08	CONSTRUCTION DRAWINGS
	05–22–08	BID DRAWINGS

Issue Dates

Drawing Title

PROPOSED PLANS AND ELEVATIONS

Drawing Number

A10.2