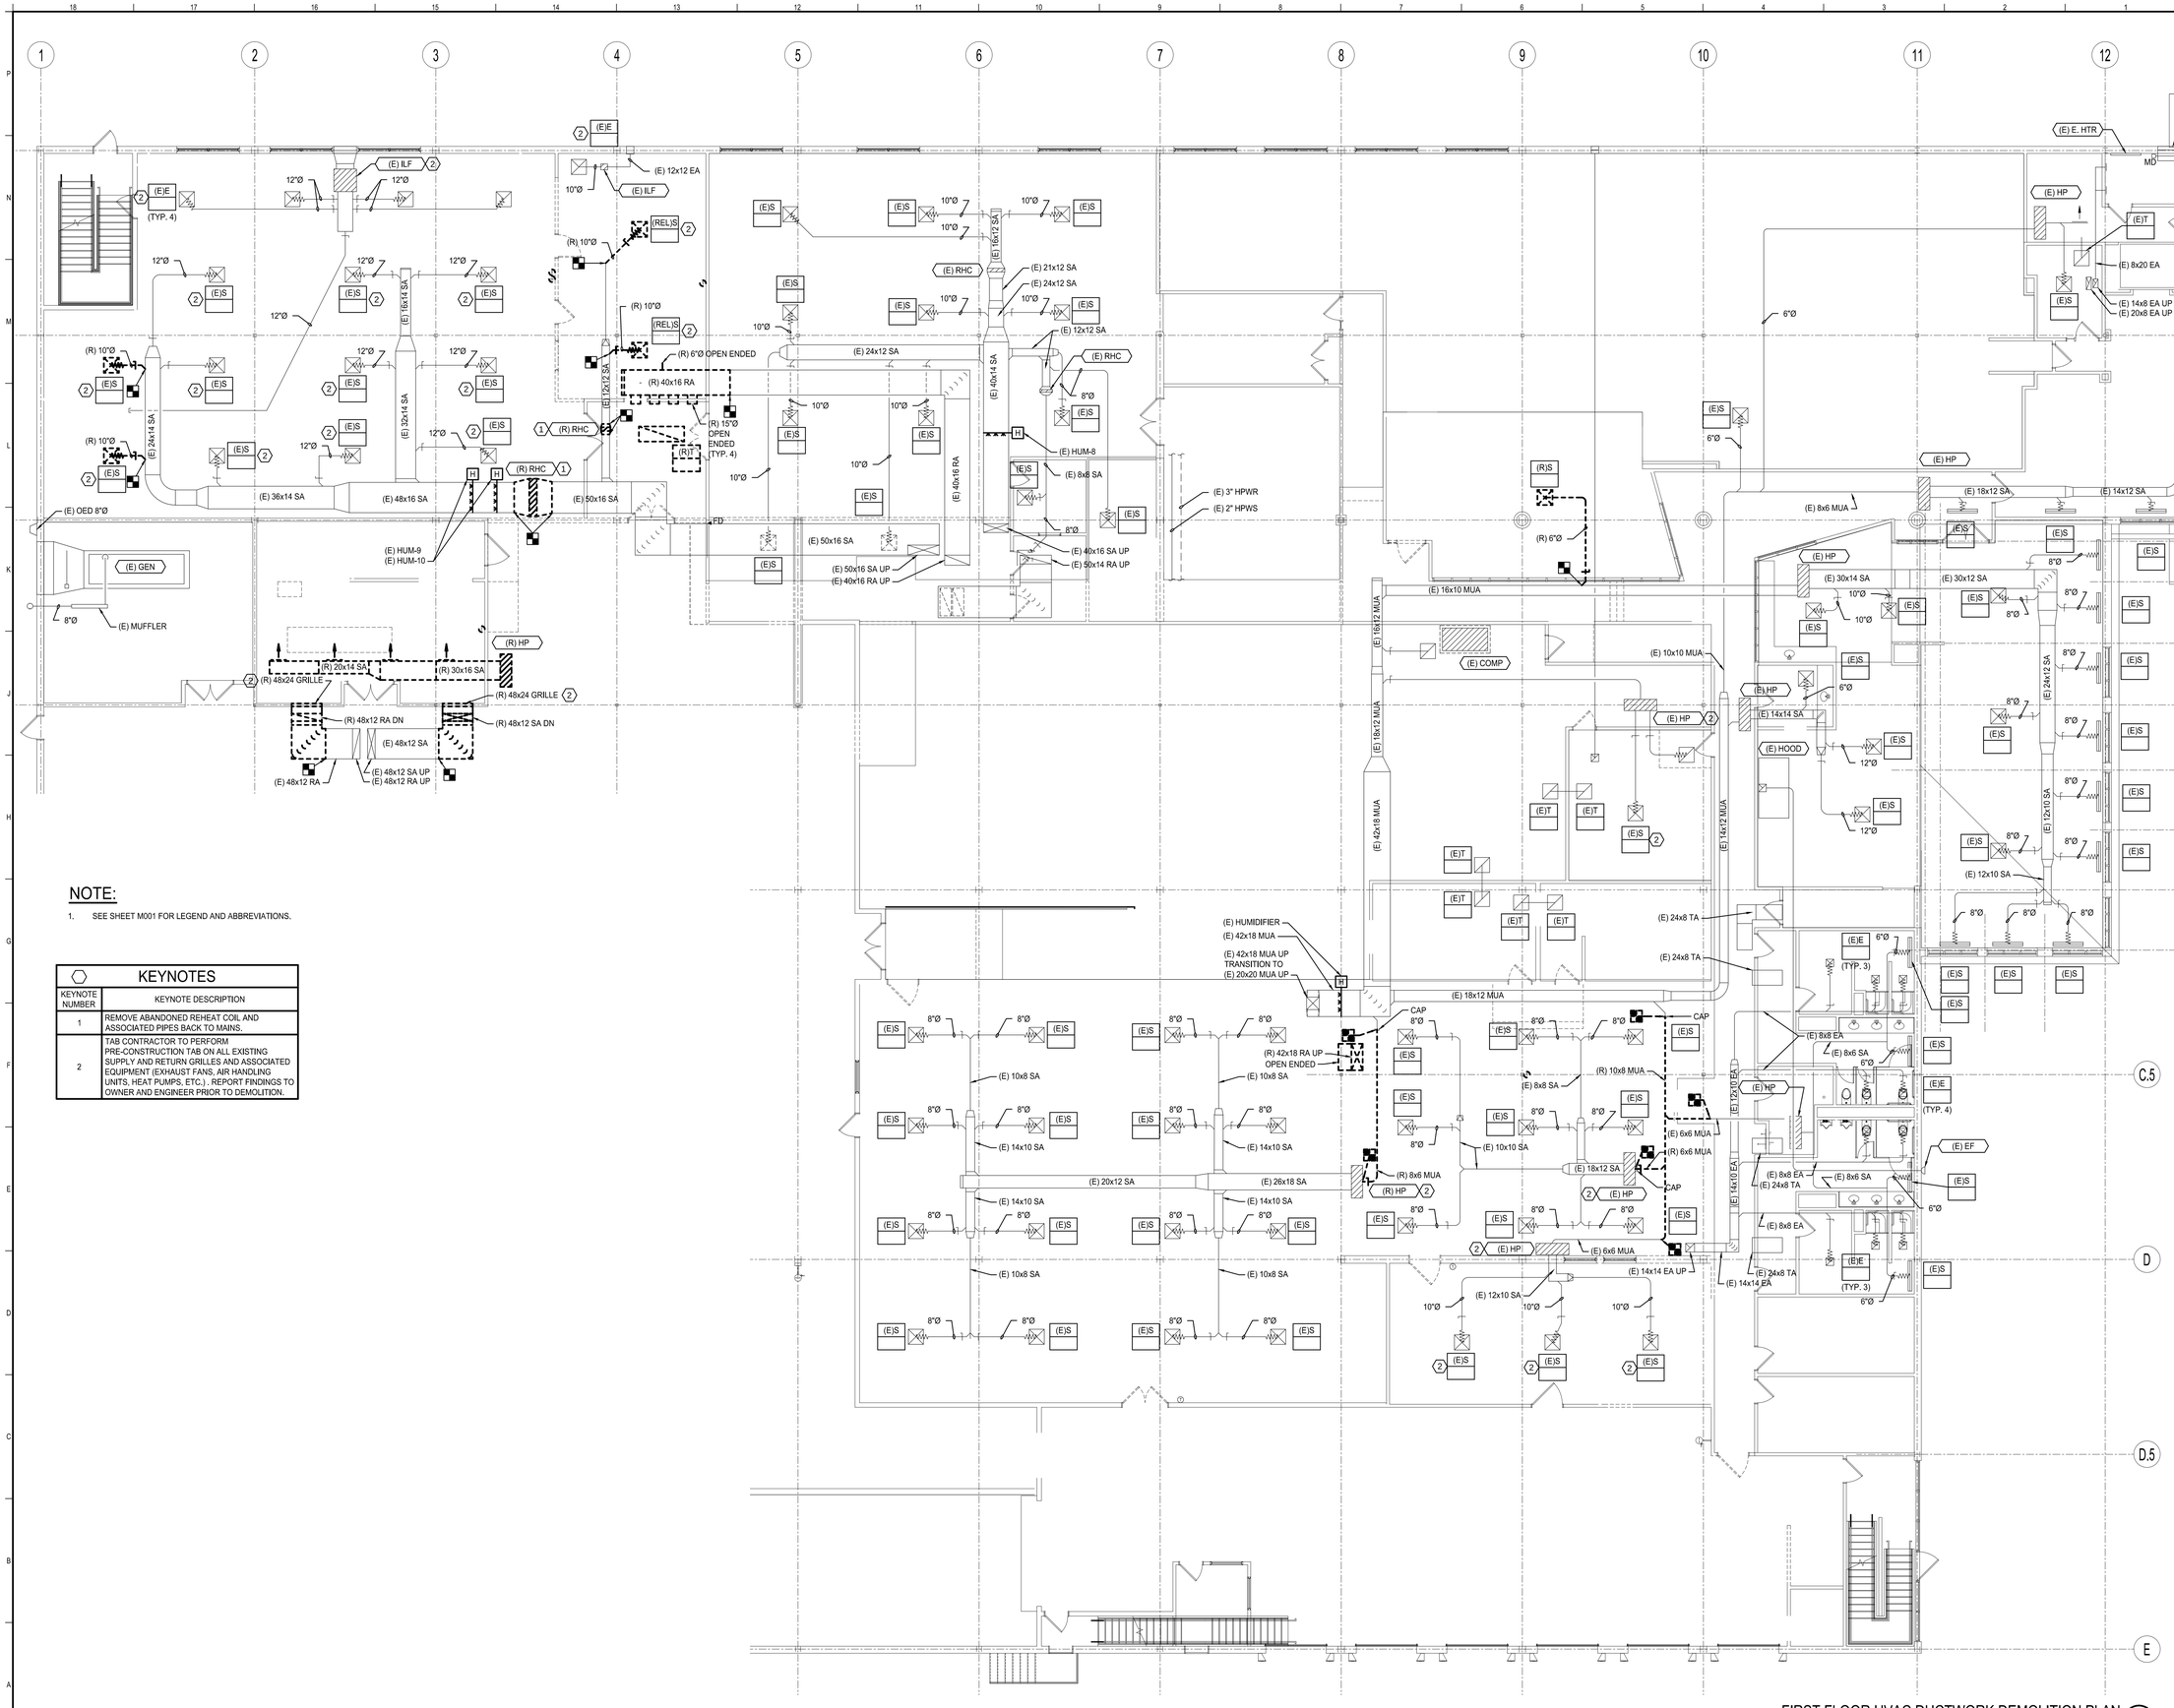

NOTE:

1. SEE SHEET M001 FOR LEGEND AND ABBREVIATIONS.

KEYNOTES

KEYNOTE NUMBER	KEYNOTE DESCRIPTION
1	REMOVE ABANDONED REHEAT COIL AND ASSOCIATED PIPES BACK TO MAINS.
2	TAB CONTRACTOR TO PERFORM PRE-CONSTRUCTION TAB ON ALL EXISTING SUPPLY AND RETURN GRILLES AND ASSOCIATED EQUIPMENT (EXHAUST FANS, AIR HANDLING UNITS, HEAT PUMPS, ETC.) . REPORT FINDINGS TO OWNER AND ENGINEER PRIOR TO DEMOLITION.

FIRST FLOOR HVAC DUCTWORK DEMOLITION PLAN
1/8" = 1'-0" (A1)

REV	DESCRIPTION	DATE
0	ISSUED FOR CONSTRUCTION	12-21-17

ISSUED FOR CONSTRUCTION
12-21-17
CURRENT ISSUE STATUS:

PROJECT NORTH:

STATE OF MAINE — KERRY D. PINEO — 13301 — LICENSED PROFESSIONAL ENGINEER — 12-21-17

SMRT Architects and Engineers
144 Fore Street
Portland, Maine 04104
1.877.700.7678
www.smrtinc.com
ARCHITECTURE | ENGINEERING | PLANNING | INTERIORS | ENERGY

SMRT

MAINE MEDICAL CENTER
M.M.C. HUTCHINS DRIVE RENOVATION
102 HUTCHINS DRIVE PORTLAND, ME

FIRST FLOOR HVAC DUCTWORK DEMOLITION PLAN

SHEET TITLE:

0 1/4" 1/2" 1" 2" 3"
SCALE: AS NOTED

PROJECT MANAGER:	RSC	PROJECT NO:	17123
A/E OF RECORD:	KDD		
JOB CAPTAIN:	SDL		MD101
DRAWN BY:	CWF		
SMRT FILE:	MD101-17123	SHEET No.	

©COPYRIGHT 2016 SMRT INC

30x42