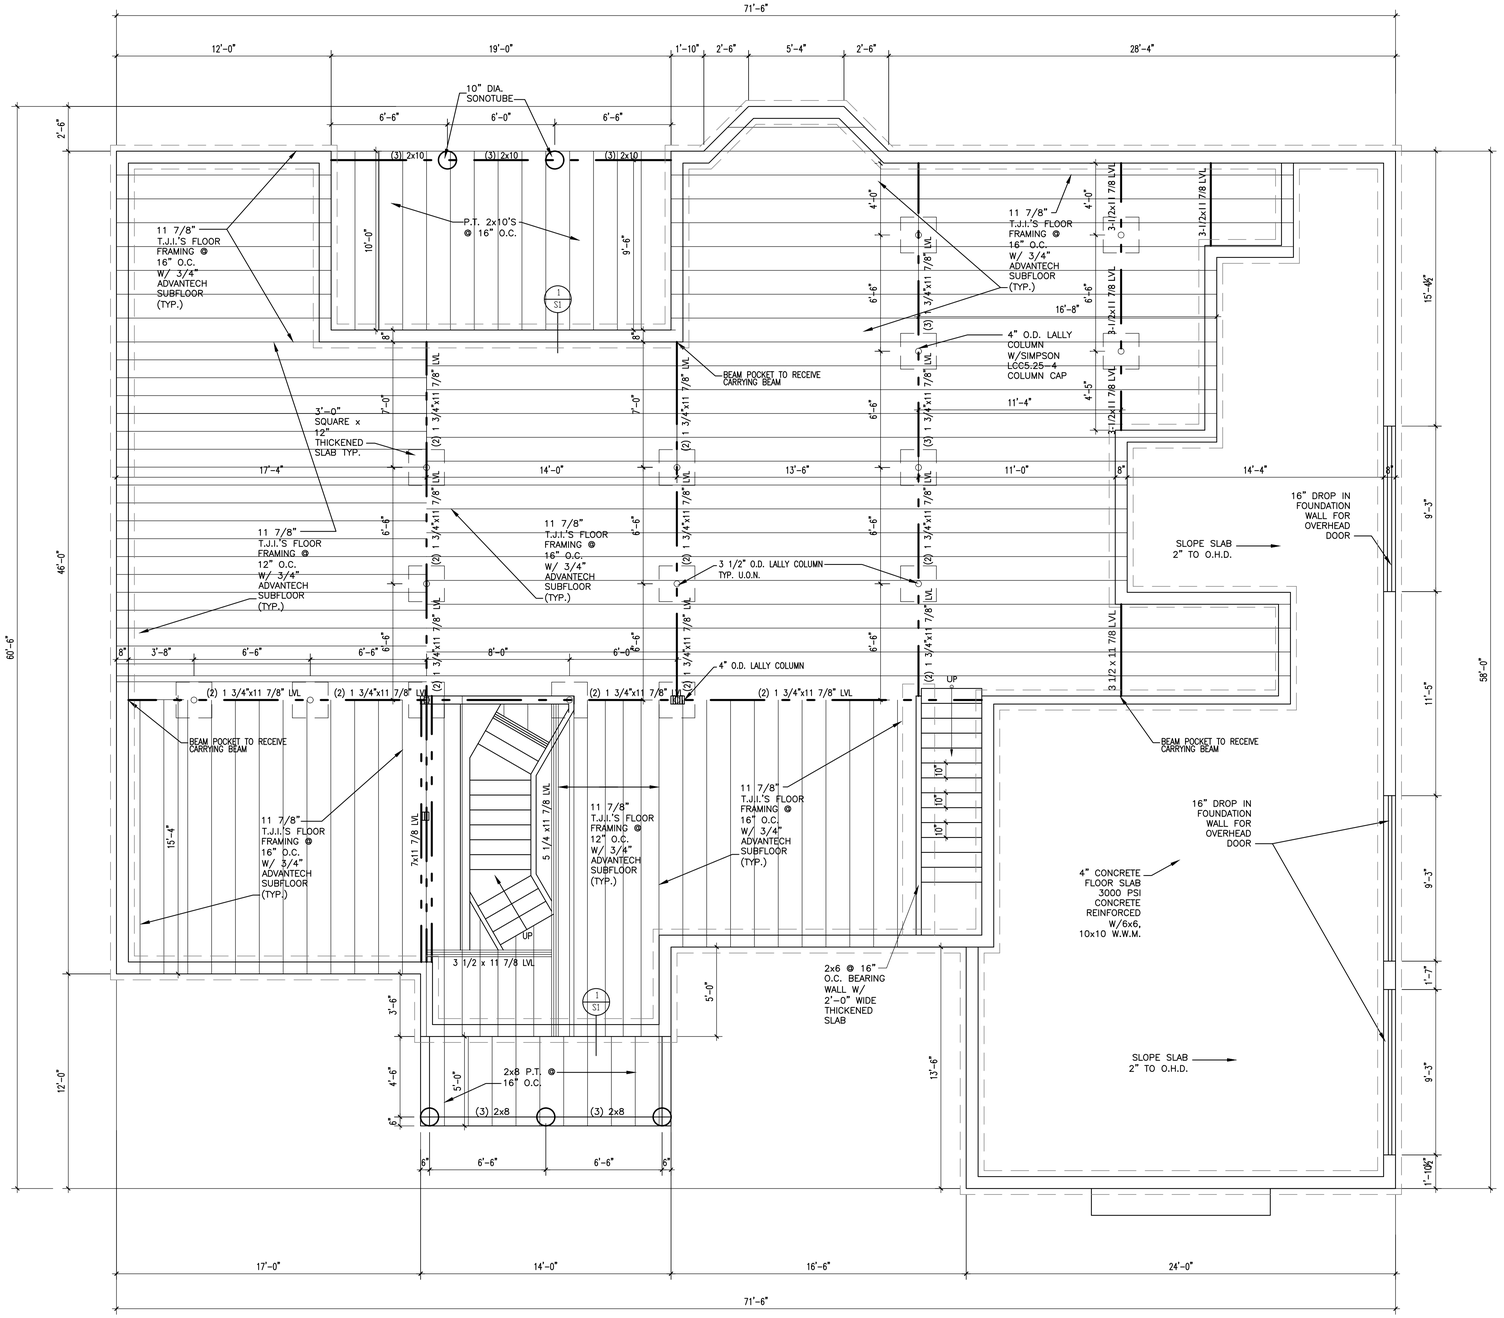

FOUNDATION / FRAMING PLAN

1/4"=1'-0"

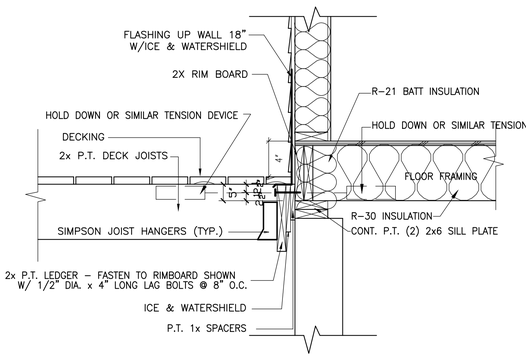

1 DECK /JOIST CONNECTION DETAIL

SCALE: 1"=1'-0

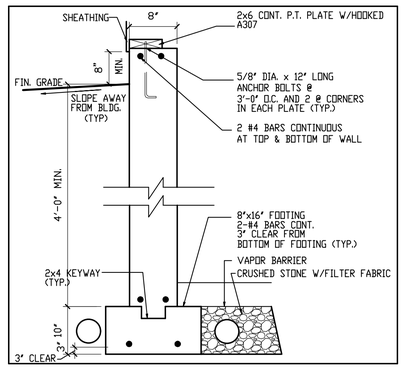

2 TYPICAL FOUNDATION WALL

SCALE: 1"=1'-0

STATE OF MAINE
MATTHEW J. MILLER
No. 11286
LICENSED PROFESSIONAL ENGINEER

M2 STRUCTURAL ENGINEERING, P.C.
23 Thornbury Way
Windham, ME 04062
(207) 892-0983
www.m2se.com

MOORHEAD RESIDENCE

PORTLAND, MAINE

DRAWINGS THIS SHEET

FOUNDATION PLAN
DETAILS

03.12.17
REVISED PRICING SET

S1