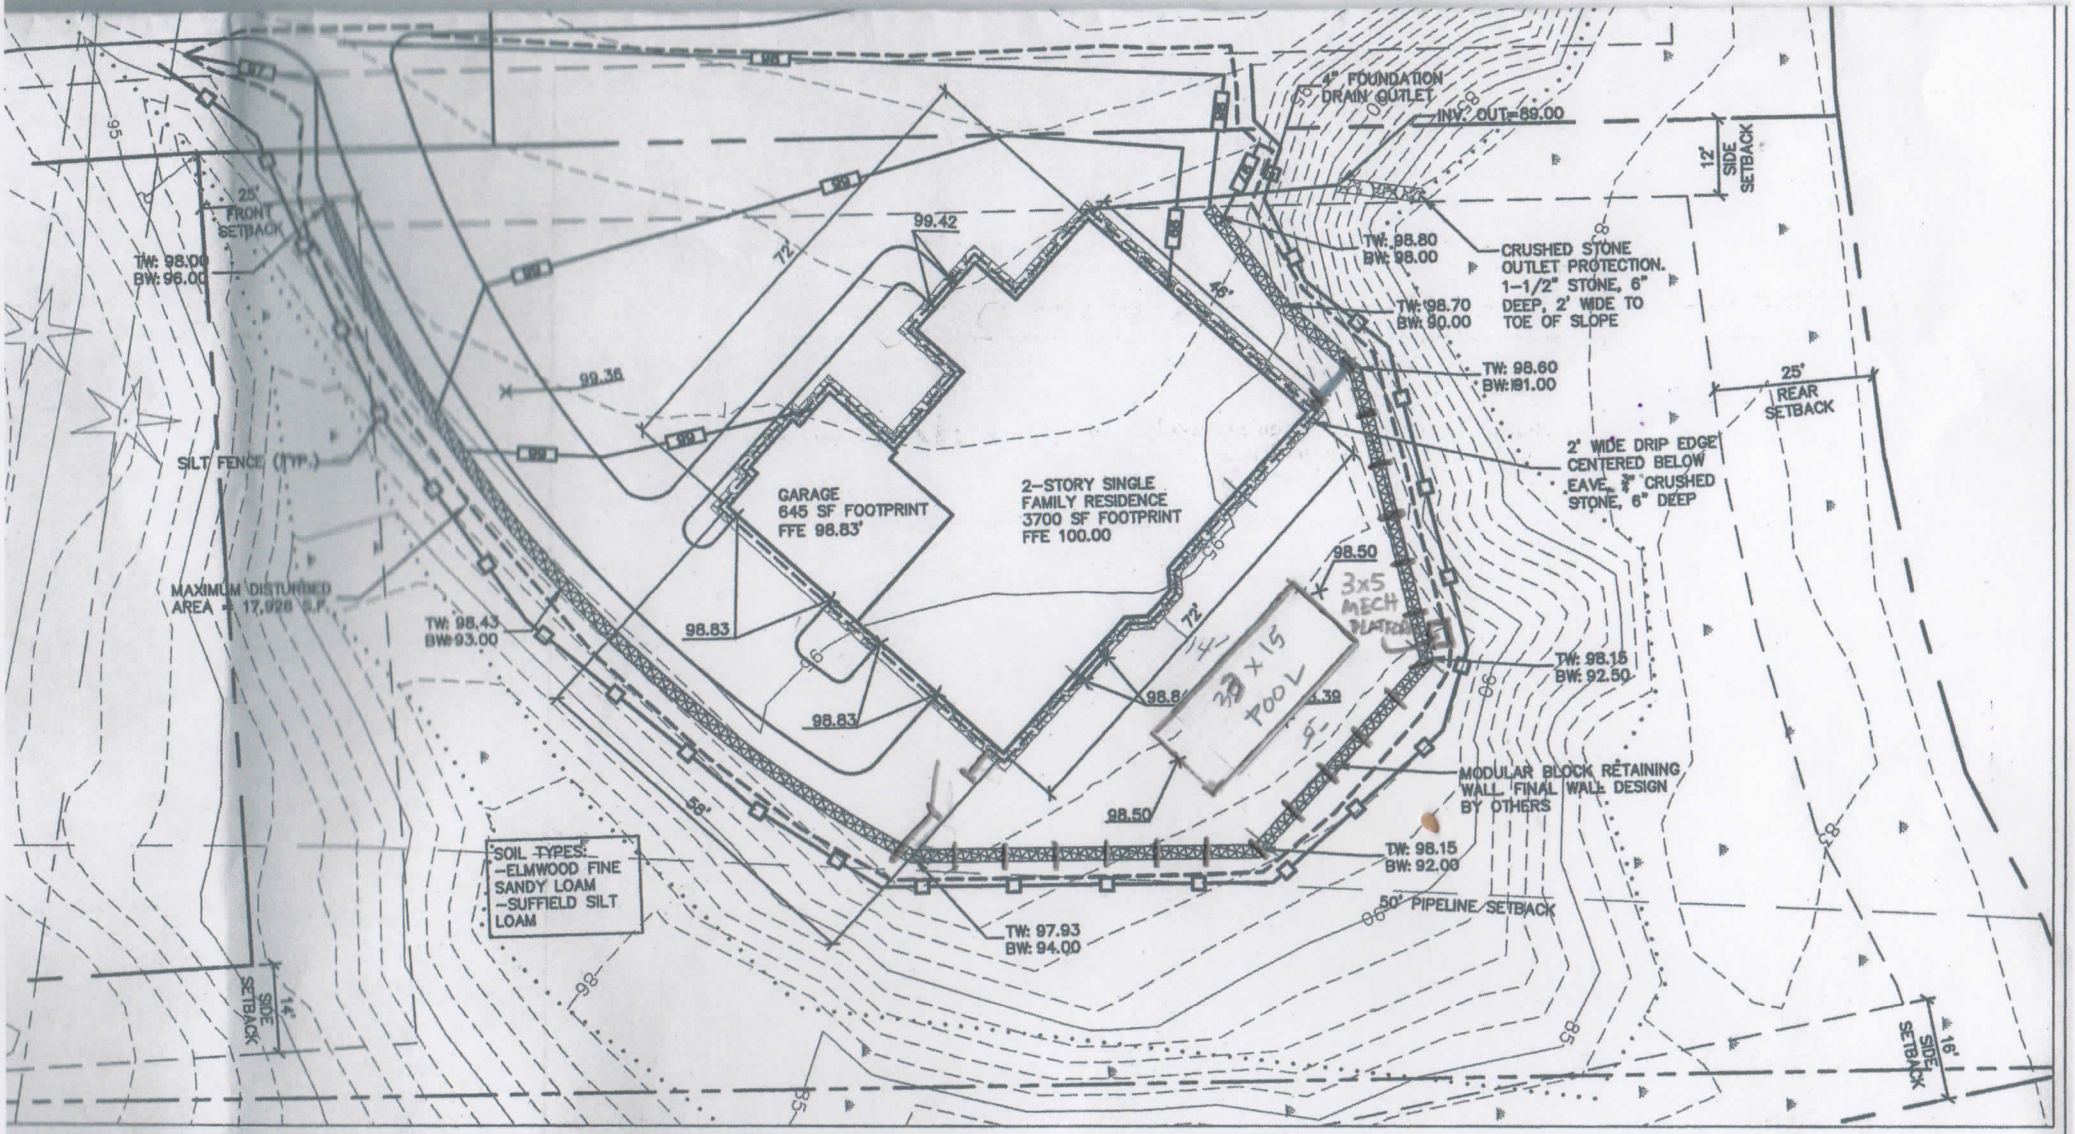

GRADING AND DRAINAGE PLAN

1"=20'

20 0 10 20 40

1 inch = 20 ft.

Design: BMG	Draft: AJA	Date: April 2017
Checked: DER	Scale: 1"=20'	Job No.: 3030.01
File Name: PBASE.dwg		

This plan shall not be modified without written permission from Gorrill-Palmer Consulting

GORRILL PALMER

Relationships. Responsiveness. Results.
www.gorrillpalmer.com

Drawing Name: Site, Utility, Gra

Project: WEST