SECOND FLOOR ROOM FINISH SCHEDULE

ROOM		FLOOR *1		WALLS *2				CEILING	
NO.	NAME	FLOOR	BASE	NORTH	SOUTH	EAST	WEST	MATL	NOTES
201	PRESIDENTS OFFICE	CRPT.	RUBBER	PTD GWB/GL	PTD GWB	GL	PTD GWB	PTD GWB	
202	OFFICE 202	CRPT.	RUBBER	PTD GWB	PTD GWB	GL	PTD GWB	PTD GWB	
203	RESTROOM	TILE	TILE	PTD GWB/TILE	PTD GWB/TILE	PTD GWB/TILE	PTD GWB/TILE	ACT 2	
204	HALL 204	TILE	TILE	PTD GWB	PTD GWB	N/A	PTD GWB	PTD GWB	
205	WATER CLOSET	TILE	TILE	PTD GWB/TILE	PTD GWB/TILE	PTD GWB/TILE	PTD GWB/TILE	PTD GWB	
206	OFFICE	CRPT.	RUBBER	PTD GWB	PTD GWB	GL	PTD GWB	PTD GWB	
207	OFFICE	CRPT.	RUBBER	PTD GWB	PTD GWB	GL	PTD GWB	PTD GWB	
208	ACCOUNTING	CRPT.	RUBBER	PTD GWB	GL	PTD GWB	GL	PTD GWB	
209	PRINT	CRPT.	RUBBER	PTD GWB	PTD GWB	PTD GWB	PTD GWB	PTD GWB	
210	HUMAN RESOURCES	CRPT.	RUBBER	GL	PTD GWB	PTD GWB	GL	PTD GWB	
211	HUDDLE	CRPT.	RUBBER	PTD GWB	GL	GL	PTD GWB	PTD GWB	
212	MEETING	CRPT.	RUBBER	GL	PTD GWB	PTD GWB	PTD GWB	GL	
213	MEETING	CRPT.	RUBBER	GL	GL	PTD GWB	GL	DECK	
214	LOUNGE	CRPT.	RUBBER	N/A	N/A	GL	PTD GWB	DECK	
215	HUDDLE	CRPT.	RUBBER	PTD GWB	GL	PTD GWB	GL	PTD GWB	
216	SOLO	CRPT.	RUBBER	PTD GWB	PTD GWB	PTD GWB	GL	PTD GWB	
217	SOLO	CRPT.	RUBBER	GL	PTD GWB	PTD GWB	GL	PTD GWB	
218	HUDDLE	CRPT.	RUBBER	GL	PTD GWB	GL	PTD GWB	PTD GWB	
219	PRINT	CRPT.	RUBBER	PTD GWB	GL	GL	PTD GWB	PTD GWB	
220	JANITOR	RF2	RUBBER	PTD GWB	PTD GWB	PTD GWB	PTD GWB	PTD GWB	
221	OFFICE	CRPT.	RUBBER	PTD GWB	PTD GWB	PTD GWB	GL	PTD GWB	
222	OFFICE	CRPT.	RUBBER	PTD GWB	PTD GWB	PTD GWB	GL	PTD GWB	
223	RESTROOM	TILE	TILE	PTD GWB/TILE	PTD GWB/TILE	PTD GWB/TILE	PTD GWB/TILE	ACT 2	
224	HALL	TILE	TILE	PTD GWB	PTD GWB	PTD GWB	N/A	PTD GWB	
225	WATER CLOSET	TILE	TILE	PTD GWB/TILE	PTD GWB/TILE	PTD GWB/TILE	PTD GWB/TILE	PTD GWB	
226	OFFICE	CRPT.	RUBBER	PTD GWB	PTD GWB	PTD GWB	GL	PTD GWB	
227	OFFICE	CRPT.	RUBBER	PTD GWB	PTD GWB	PTD GWB	GL	PTD GWB	
228	WORKSTATIONS	CRPT.	RUBBER	PTD GWB/GL	PTD GWB	GL	GL	ACT 1	
229	WORKSTATIONS	CRPT.	RUBBER	PTD GWB	PTD GWB/GL	GL	GL	ACT 1	

FINISH LEGEND

NOTE	DESCRIPTION
FLOOR	
GRATE	RECESSED FLOOR GRATE
CONC.	SEALED CONCRETE SLAB
CARPET	CARPET
TILE	PORCELAIN TILE
TILE 2	PORCELAIN TILE
TILE 3	PORCELAIN TILE
EPOXY	EPOXY COATING
RF1	RESILIENT FLOOR
RF2	RESILIENT FLOOR
BASE	
RUBBER	RUBBER BASE
TILE	TILE COVE BASE / 2"
TILE 2	TILE COVE BASE / 2"
TILE 3	TILE COVE BASE / 2"
WOOD	WOOD BASE
WALL	
PTD GWB	PAINTED GYPSUM WALL BOARD
GL	STOREFRONT GLASS SYSTEM
TILE	CERAMIC TILE
TILE 4	GLASS TILE
EPOXY	EPOXY COATING
BLCK	CMU BLOCK
CEILING	
ACT 1	2X6 PLANK ACOUSTIC CEILING TILE
ACT 2	2X2 ACOUSTIC CEILING TILE
WOOD	FINISHED PLYWOOD/PANELIZED
PTD GWB	PTD GWB
DECK	EXPOSED WOOD DECK

GENERAL NOTES:

1. SEE INTERIOR ELEVATIONS FOR MORE INFO.
2. PROTECT STRUCTURE DURING CONSTRUCTION IN AREAS TO BE EXPOSED. FINISH EXPOSED STRUCTURE W/ CLEAR MATTE FINISH.
3. SEE A121 FOR STAIR FINISHES
4. SEE ELECTRICAL DRAWINGS FOR ROOM BOXES AND OTHER ADDITIONAL INFORMATION

INTERIOR THRESHOLDS:

4 WALK OFF GRATE > TILE
5 WALK OFF GRATE > CRPT (DOOR)
6 CRPT > CONCRETE
7 TILE > CRPT
8 TILE > RF OR CONCRETE
9 TILE > CRPT (SLIDER)
10 TILE > TILE (MUD SET)

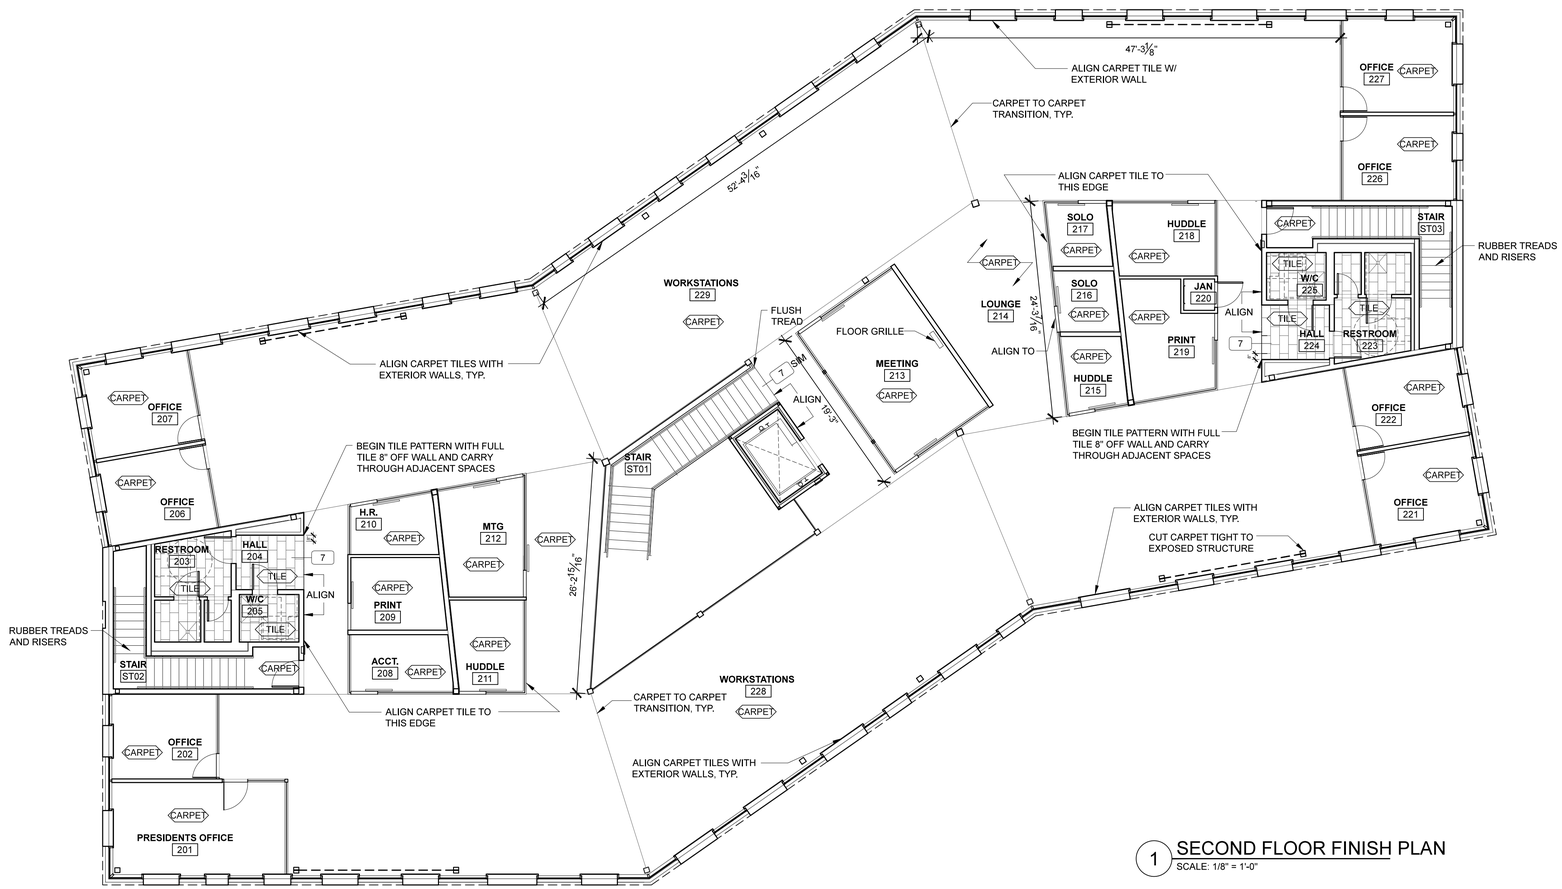

1 SECOND FLOOR FINISH PLAN
SCALE: 1/8" = 1'-0"

scott simons architects
designed for human potential

75 York Street
Portland, Maine 04101
simonsarchitects.com
207.772.4656

PROJECT NAME:

PATRONS OXFORD OFFICES

97 TECHNOLOGY PARK DRIVE
PORTLAND, MAINE 04102
UNITED STATES OF AMERICA

SEAL:

LICENSED ARCHITECT SCOTT R. SIMONS NO. 2034 STATE OF MAINE

THIS DRAWING IS THE PROPERTY OF SCOTT SIMONS ARCHITECTS (SSA) AND IS NOT TO BE COPIED OR REPRODUCED IN PART OR WHOLE.
2016 © SCOTT SIMONS ARCHITECTS, LLC

REVISION:

1	DATE
2	DATE
3	DATE
4	DATE
5	DATE
6	DATE

DATE OF ISSUE:	14 JANUARY 2016
PROJECT NUMBER:	2105-0100 PATRONS OXFORD
STATUS:	CONSTRUCTION DOCUMENTS

SECOND FINISH FLOOR PLAN

A122