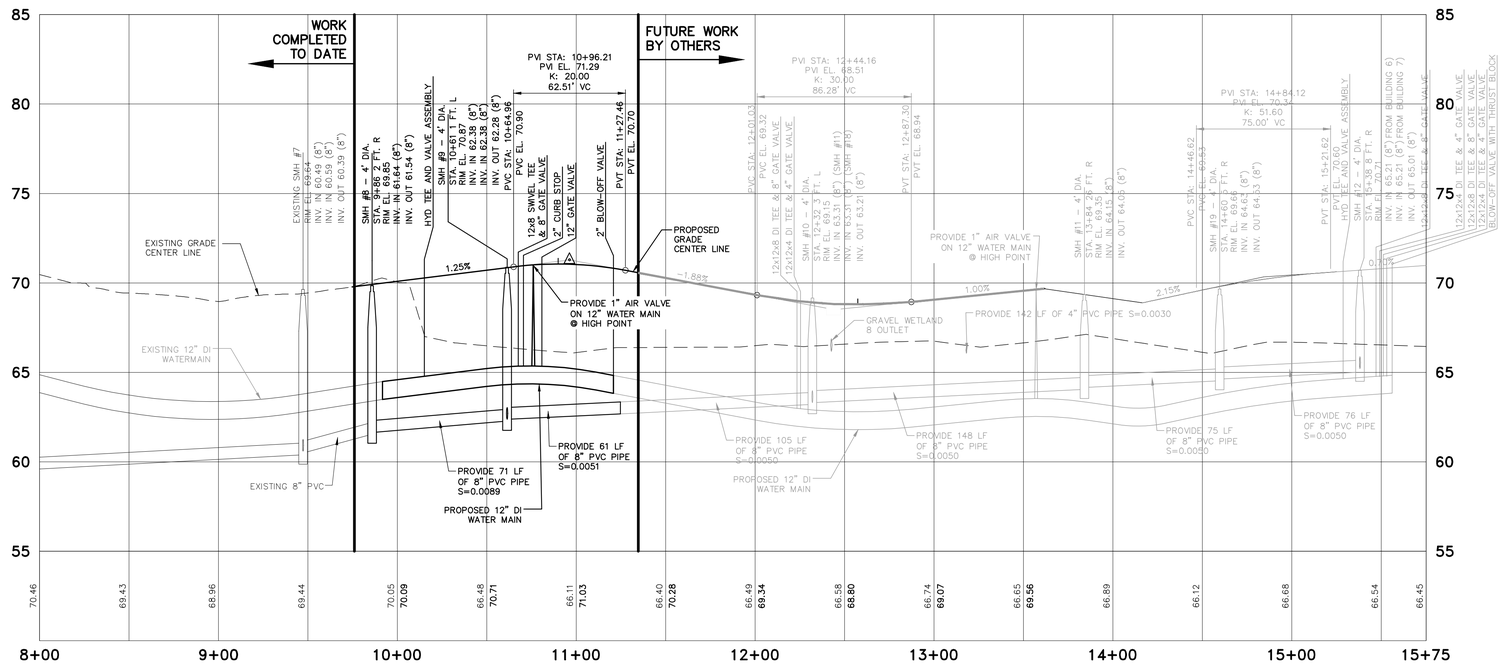


## ROADWAY PROFILE

**SCALE: 1"=40' HORIZONTAL**
**1"=4' VERTICAL**


scott simons architects
designed for human potential

75 York Street
Portland, Maine 04101
simonsarchitects.com
207.772.4656

WOODARD & CURRAN
41 Hutchins Drive
Portland, Maine 04102
800.426.4262 | www.woodardcurran.com
COMMITMENT & INTEGRITY DRIVE RESULTS


PROJECT NAME:

# PATRONS OXFORD OFFICES

97 TECHNOLOGY PARK DRIVE
PORTLAND, MAINE 04102
UNITED STATES OF AMERICA

SEAL:

STATE OF MAINE
DAVID A. SENUS
10791
LICENSED PROFESSIONAL ENGINEER
01/14/2016


THIS DRAWING IS THE PROPERTY OF SCOTT SIMONS ARCHITECTS (SSA) AND IS NOT TO BE COPIED OR REPRODUCED IN PART OR WHOLE:
2016 © SCOTT SIMONS ARCHITECTS, LLC


REVISION:
1
2
3
4
5
6

DATE OF ISSUE: 14 JANUARY 2016
PROJECT NUMBER: 2105-0100 PATRONS OXFORD
STATUS: CONSTRUCTION DOCUMENTS

ROADWAY PROFILE STA. 8+00 TO STA. 15+75

C-04

E:\Projects\229001 SSA – PTP Lot 1 Development\CIVIL\229001-C-04.dwg, Jan 14, 2016 – 1:53pm