KEYED NOTES:

1. 1 ¼" CW AND ½" HW DIW
2. ¾" HW & CW DIW
3. ½" HW & CW DIW
4. 1" CW DIC
5. ½"CW DIC

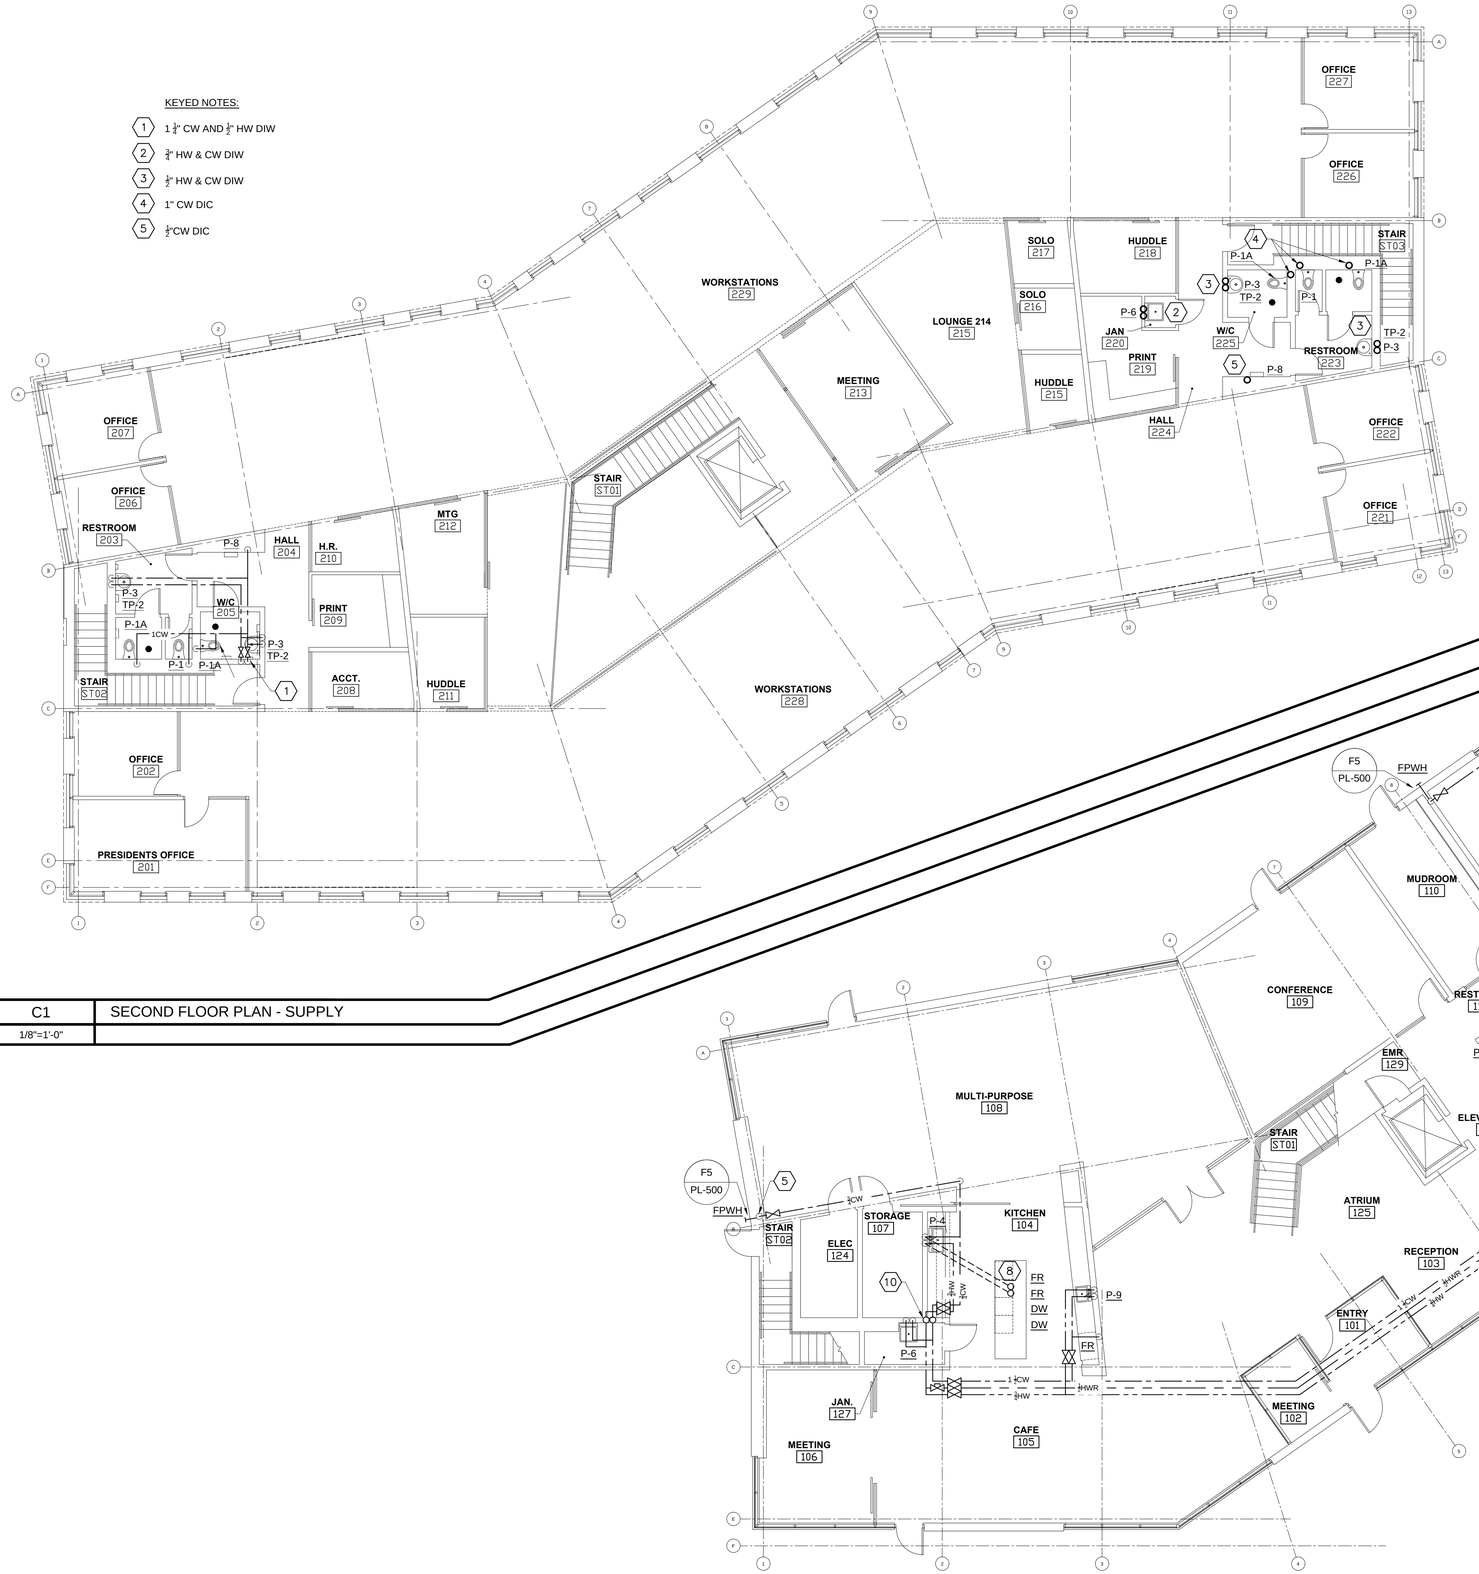

C1 SECOND FLOOR PLAN - SUPPLY

1/8"=1'-0"

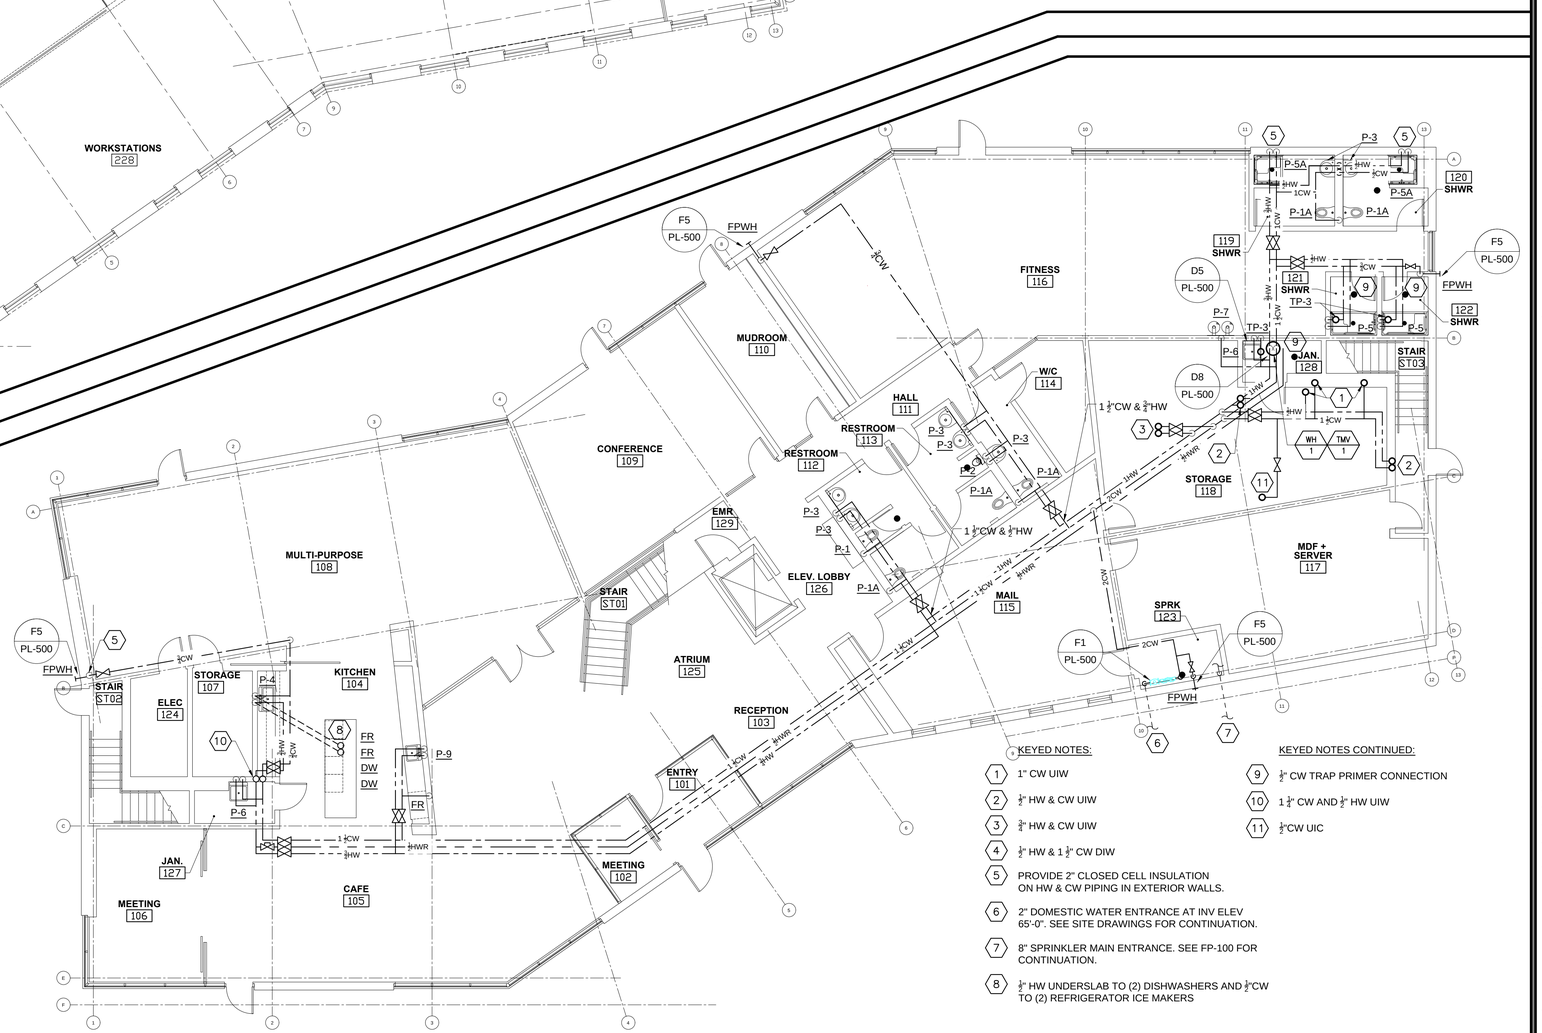

KEYED NOTES:

1. 1" CW UIW
2. ½" HW & CW UIW
3. ¾" HW & CW UIW
4. ½" HW & 1 ¼" CW DIW
5. PROVIDE 2" CLOSED CELL INSULATION ON HW & CW PIPING IN EXTERIOR WALLS.
6. 2" DOMESTIC WATER ENTRANCE AT INV ELEV 65'-0". SEE SITE DRAWINGS FOR CONTINUATION.
7. 8" SPRINKLER MAIN ENTRANCE. SEE FP-100 FOR CONTINUATION.
8. ½" HW UNDERSLAB TO (2) DISHWASHERS AND ½"CW TO (2) REFRIGERATOR ICE MAKERS

KEYED NOTES CONTINUED:

9. ½" CW TRAP PRIMER CONNECTION
10. 1 ¼" CW AND ½" HW UIW
11. ½"CW UIC

A1 FIRST FLOOR PLAN - SUPPLY

1/8"=1'-0"

scott simons architects
designed for human potential

Scott Simons Architects
75 York Street, Portland, Maine 04101
www.simonsarchitects.com
207.772.4656

Allied Engineering
Structural Mechanical Electrical Commissioning
160 Veranda Street
Portland, Maine 04103
T: 207.221.2260
F: 207.221.2266
Web: www.allied-eng.com

© COPYRIGHT 2013 ALLIED ENGINEERING, INC.

Allied Project No: 15-023

Cad File: 14023_M.dwg

PROJECT NAME:

PATRONS OXFORD OFFICES

PORTLAND TECHNOLOGY PARK
RAND ROAD, PORTLAND, ME

SEAL:

STATE OF MAINE
IAN A. MACDONALD
No. 6990
LICENSED
PROFESSIONAL ENGINEER

THIS DRAWING IS THE PROPERTY OF SCOTT SIMONS ARCHITECTS (SSA) AND IS NOT TO BE COPIED OR REPRODUCED IN PART OR WHOLE.
2015 © SCOTT SIMONS ARCHITECTS, LLC

REVISION:

1	DATE:
2	DATE:
3	DATE:
4	DATE:
5	DATE:
6	DATE:

DATE OF ISSUE: 14 January, 2016

PROJECT NUMBER: 2105-0100 Patrons Oxford

STATUS: Construction Documents

FIRST AND SECOND FLOOR PLUMBING SUPPLY PLANS

PL-200

2015 © Scott Simons Architects, LLC

N:\Projects\2015\15023 - Patrons Oxford Insurance Building\00 Drawing Files\15023_M.dwg Jan 12, 2016 - 3:55pm