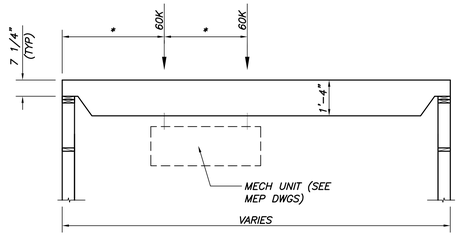

ROOF TRUSS RT1 ELEVATION

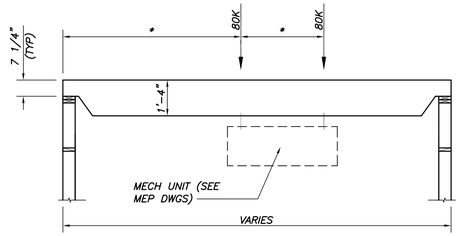

ROOF TRUSS RT2 ELEVATION

NOTES:

1. * INDICATES DIMENSION TO BE VERIFIED BY G.C. AND MECHANICAL ENGINEER W/APPROVED UNITS PRIOR TO TRUSS FABRICATION.
2. TRUSS FABRICATOR DESIGN FOR LOADS PROVIDED AND UNIFORM ROOF LOADS INDICATED ON THE DWGS.

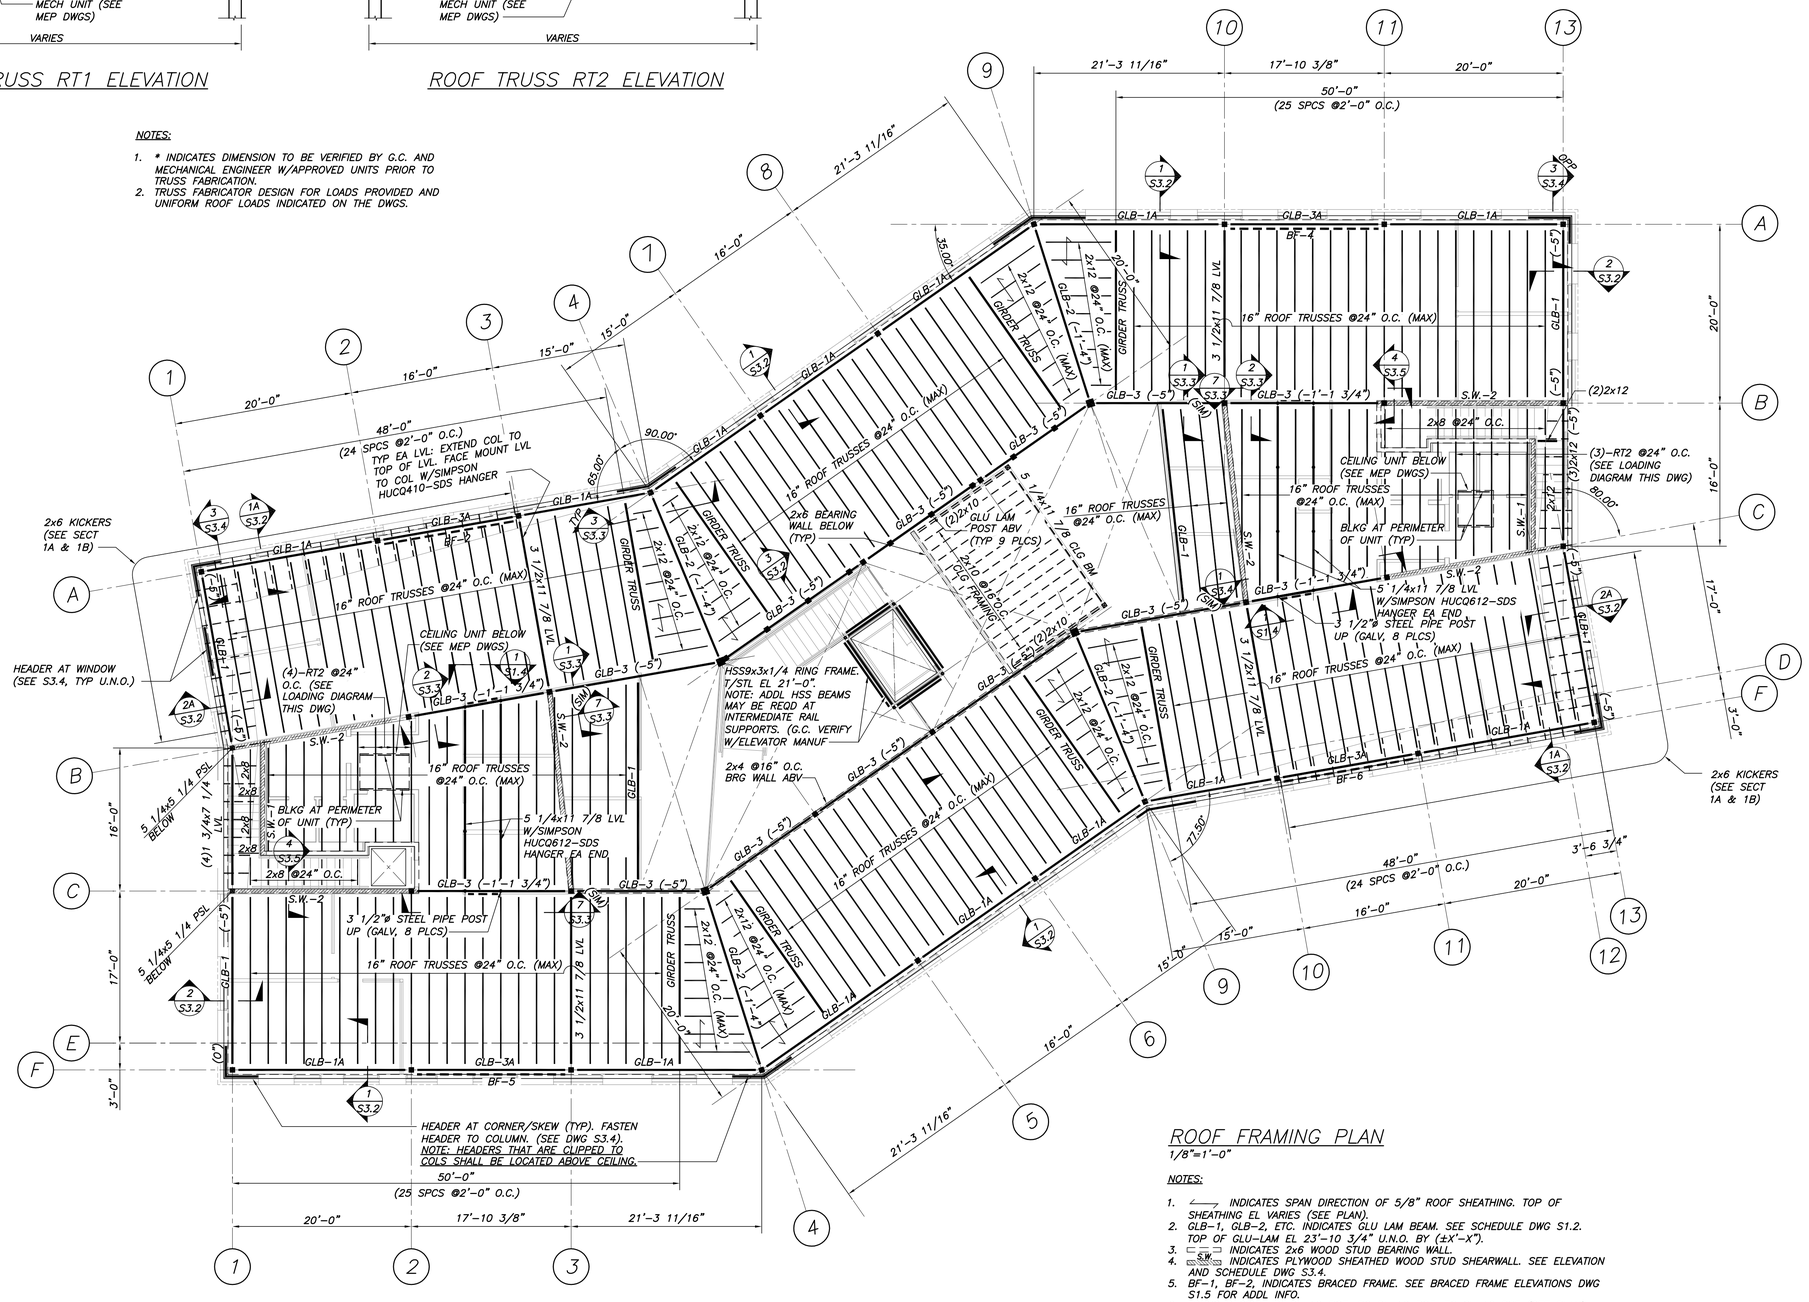

ROOF FRAMING PLAN

1/8"=1'-0"

NOTES:

1. INDICATES SPAN DIRECTION OF 5/8" ROOF SHEATHING. TOP OF SHEATHING EL VARIES (SEE PLAN).
2. GLB-1, GLB-2, ETC. INDICATES GLU LAM BEAM. SEE SCHEDULE DWG S1.2. TOP OF GLU-LAM EL 23'-10 3/4" U.N.O. BY (±X'-X").
3. INDICATES 2x6 WOOD STUD BEARING WALL.
4. S.W. INDICATES PLYWOOD SHEATHED WOOD STUD SHEARWALL. SEE ELEVATION AND SCHEDULE DWG S3.4.
5. BF-1, BF-2, INDICATES BRACED FRAME. SEE BRACED FRAME ELEVATIONS DWG S1.5 FOR ADDL INFO.
6. TRUSS DESIGN: TC DL 10 PSF, BC DL 10 PSF, TC SL 46 PSF (SEE PLAN). SEE S1.4 FOR DRIFT LOADS ALONG PARAPETS AND CLERESTORY.

scott simons architects
designed for human potential

75 York Street
Portland, Maine 04101
simonsarchitects.com
207.772.4656

BECKER
STRUCTURAL ENGINEERS
75 York Street, Portland, Maine 04101
207.879.1838 • beckerstructural.com

PROJECT NAME:

PATRONS OXFORD OFFICES

97 TECHNOLOGY PARK DRIVE
PORTLAND, MAINE 04102
UNITED STATES OF AMERICA

SEAL:

STATE OF MAINE
CHRISTOPHER G. WILLIAMS
No. 12854
LICENSED
PROFESSIONAL ENGINEER

THIS DRAWING IS THE PROPERTY OF SCOTT SIMONS ARCHITECTS (SSA) AND IS NOT TO BE COPIED OR REPRODUCED IN PART OR WHOLE.
2016 © SCOTT SIMONS ARCHITECTS, LLC

REVISION:

1	DATE
2	DATE
3	DATE
4	DATE
5	DATE
6	DATE

DATE OF ISSUE:	14 JANUARY 2016
PROJECT NUMBER:	3565
STATUS:	CONSTRUCTION DOCUMENTS

ROOF FRAMING PLAN

S1.3