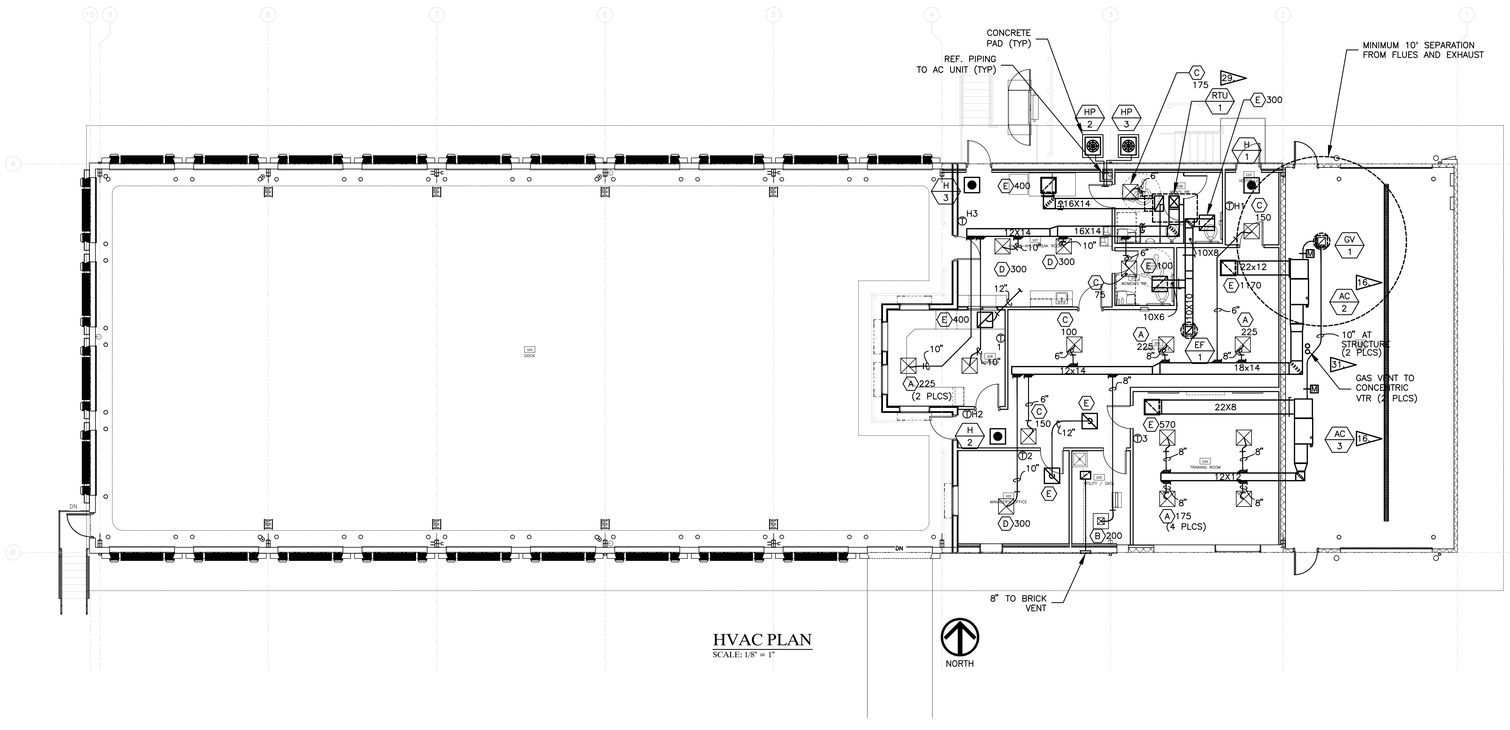

HVAC PLAN

SCALE: 1/8" = 1'

ORA Consulting Engineers

Oliver-Rhoads & Associates, Inc.
301 Industrial Boulevard
Tullahoma TN 37388
Office: 931.454.9940
Fax: 931.454.2338
www.oliver-rhoads.com

STATE OF MAINE
Billy Oliver Rhoads
2/14/14
LICENSED
PROFESSIONAL ENGINEER

CHASE

Contractor:
DF Chase, Inc.
3001 Armory Drive
Suite 225
Nashville, TN 37204

OLD DOMINION FREIGHT LINE

Existing Terminal Renovation for:

OLD DOMINION FREIGHT LINE
ODFL PORTLAND, ME

185 RAND ROAD,
PORTLAND, ME 04102

FOR PERMIT 2/14/14

Project No. 13061.00

The Architect hereby reserves its common law copyright and other property rights in these plans, ideas and designs which are not to be reproduced, changed or copied in any form or manner whatsoever; nor are they to be assigned to any third party without first obtaining the express written permission from the Architect. The drawing is not final or to be used for construction until signed by the Architect.

Sheet Name:

HVAC PLAN

Sheet Number:

M1.1

ORA JOB# 01014