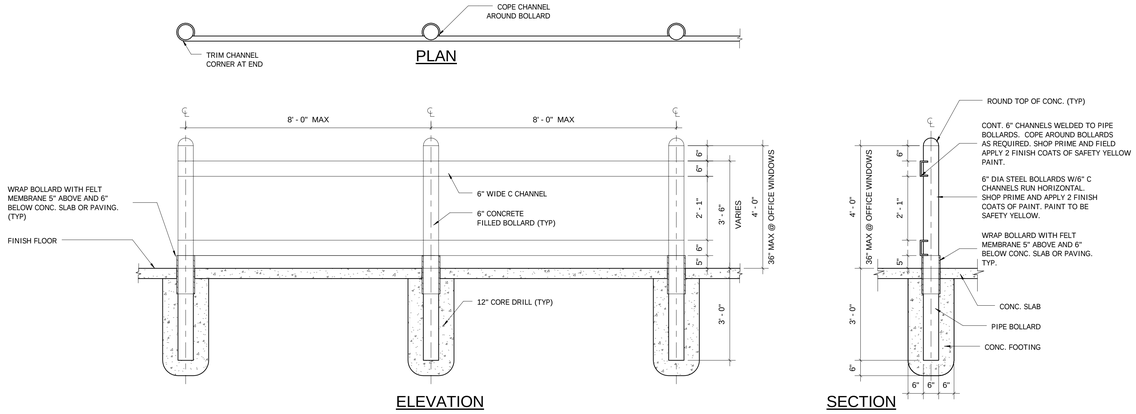

8 PIPE BOLLARD GUARD LAYOUT
1/2" = 1'-0"

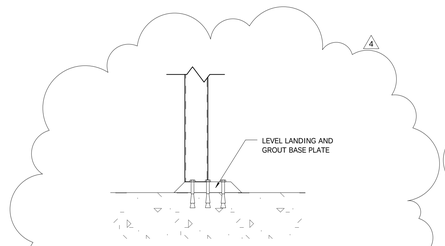

10 METAL STAIR - REAR ATTACH POINT
1 1/2" = 1'-0"

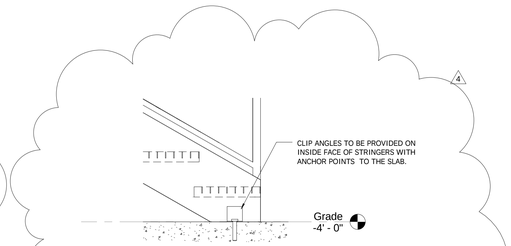

9 METAL STAIR - FRONT ATTACH POINT
1" = 1'-0"

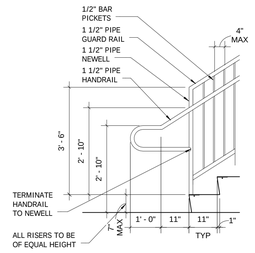

3 HANDRAIL DETAIL
1/2" = 1'-0"

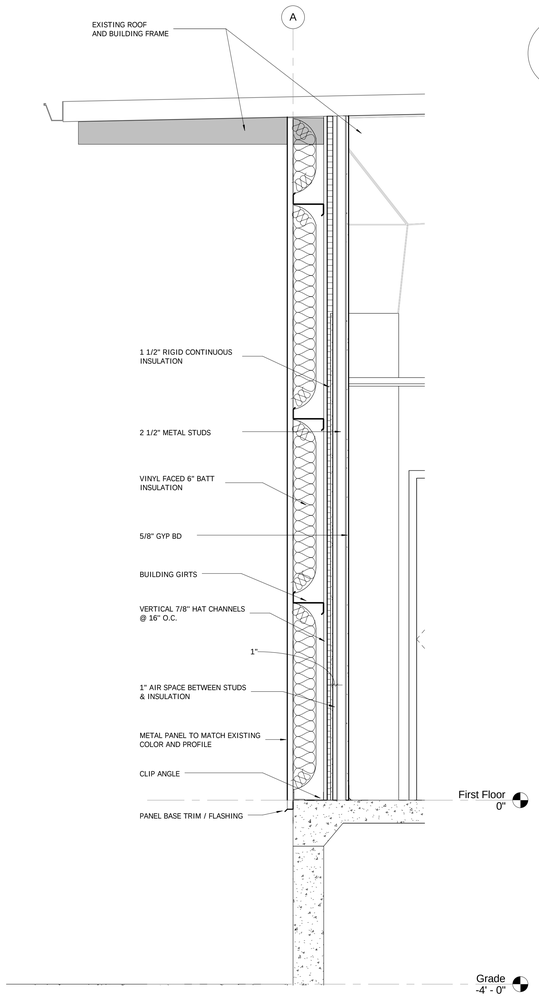

7 Section 1
3/4" = 1'-0"

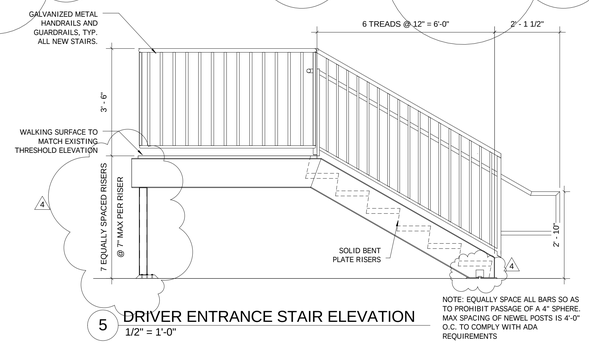

5 DRIVER ENTRANCE STAIR ELEVATION
1/2" = 1'-0"

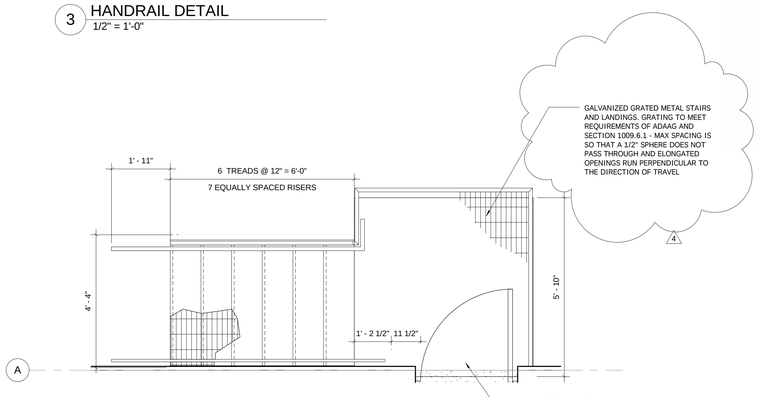

2 MAIN ENTRANCE STAIR
1/2" = 1'-0"

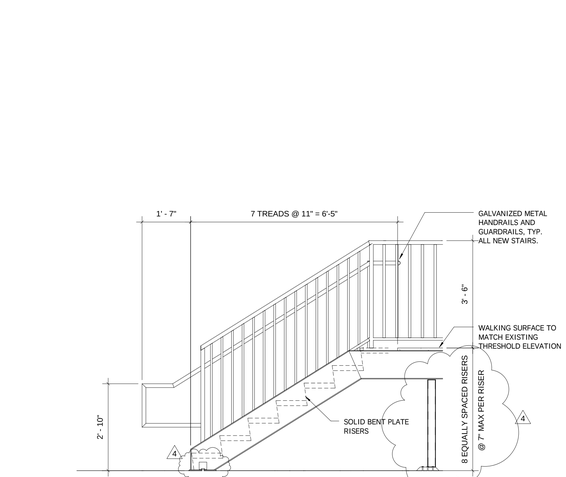

4 ENTRANCE STAIR ELEVATION
1/2" = 1'-0"

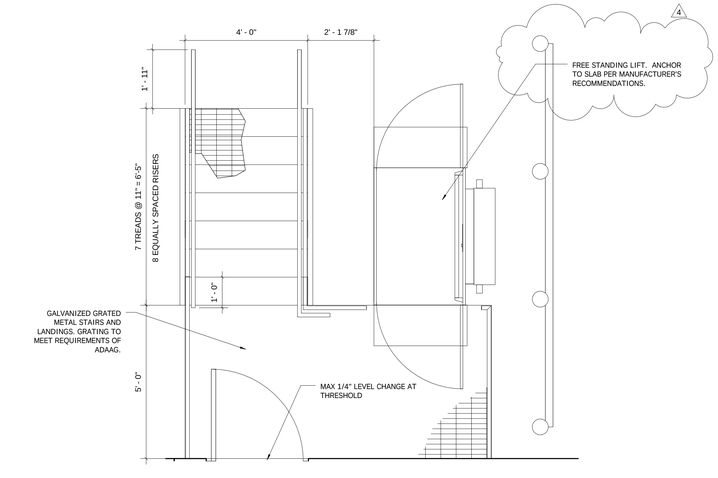

1 DRIVER ENTRANCE STAIR
1/2" = 1'-0"

david mollenkopf architect
209 10th Ave South • Suite 414
Nashville, Tennessee 37203
v: 615.296.9146 • f: 615.733.0052
LICENSED ARCHITECT DAVID J. MOLLENKOPF 4096 STATE OF MAINE 3.20.14
ME LICENSE #ARC4096 - EXP 6/31/2015
Architect: David J. Mollenkopf

CHASE

Contractor:
DF Chase, Inc.
3001 Armory Drive
Suite 225
Nashville, TN 37204

OLD DOMINION FREIGHT LINE®

Terminal Renovation for:
Old Dominoin Freight Line
ODFL PORTLAND, ME
185 RAND ROAD,
PORTLAND, ME 04102

PERMIT ISSUE	02/14/2014
4 REV. 4 - REVISIONS	03/20/2014

Project No. 13061.00

The Architect hereby reserves its common law copyright and other property rights in these plans, ideas and designs which are not to be reproduced, changed or copied in any form or manner whatsoever; nor are they to be assigned to any third party without first obtaining the express written permission from the Architect. The drawing is not final or to be used for construction until signed by the Architect.

Sheet Name:
ENLARGED STAIR PLANS / DTLS

Sheet Number:
A5.1