PLAN
NORTH

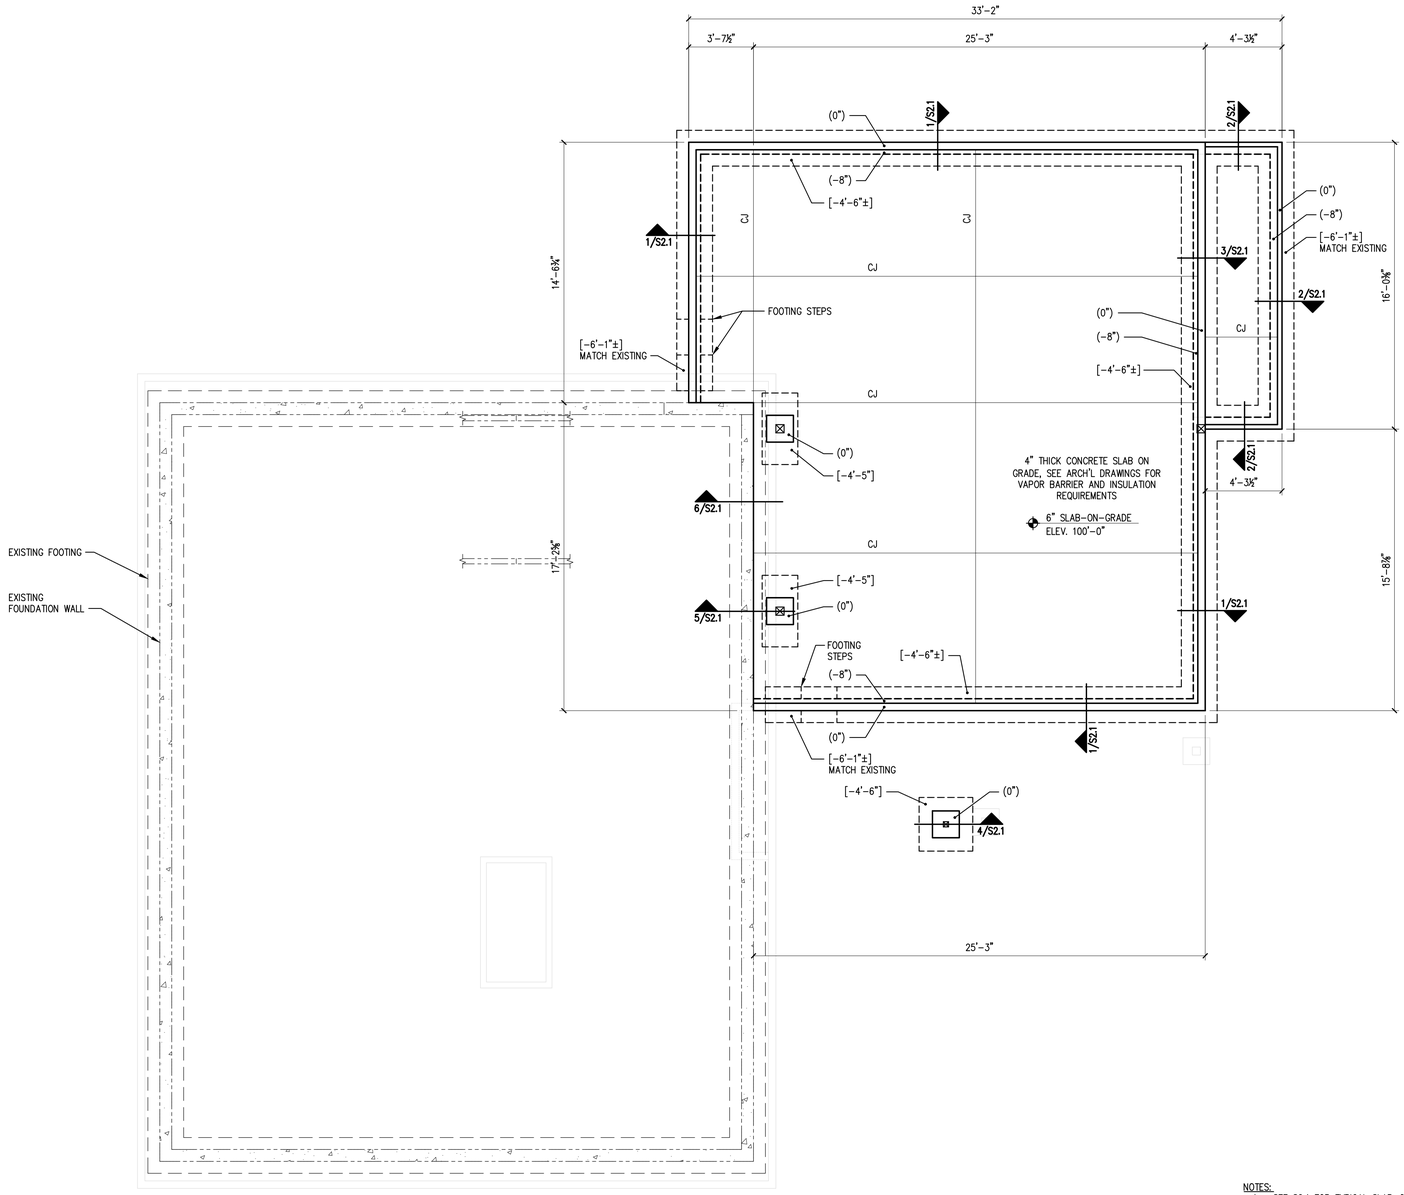

FOUNDATION PLAN

SCALE: 1/4" = 1'-0"

NOTES:
1. SEE S2.1 FOR TYPICAL SLAB-ON-GRADE, TYPICAL WALL REINFORCING AND TYPICAL FOOTING DETAILS.
2. REFERENCE FINISH FLOOR ELEVATION = 100'-0"
3. TOP OF CONCRETE ELEVATIONS ARE NOTED (+X") FROM SLAB-ON-GRADE ELEVATION.
4. TOP OF FOOTING ELEVATIONS ARE NOTED [-X'-X"] FROM SLAB-ON-GRADE ELEVATION.

PLAN LEGEND

- BEARING WALL
- SHEAR WALL
- BEAM
- HSS COLUMN
- COLUMN FROM ABOVE
- COLUMN BELOW
- COLUMN ABOVE AND BELOW
- HOLD-DOWN

PRINTED: Mar 30, 2015

CASCO BAY ENGINEERING
424 Fore Street
Portland, ME 04101
Phone 207.842.2800
Fax 207.842.2828
www.cascobayengineering.com

CLIENT:
RICHARD RENNER ARCHITECTS
35 PLEASANT AVE.
PORTLAND, MAINE

PRELIMINARY
NOT FOR CONSTRUCTION

REDMAN RESIDENCE : STUDIO ADDITION
480 CAPISIC STREET PORTLAND, MAINE

BUILDING ADDITION

ISSUED

No.	DESCRIPTION	DR BY	CKD. BY	DATE

SHEET TITLE:

FOUNDATION PLAN

DESIGNED:	PR
DRAWN:	PR
DATE:	3-24-15
PROJECT NUMBER:	15-048

S1.0