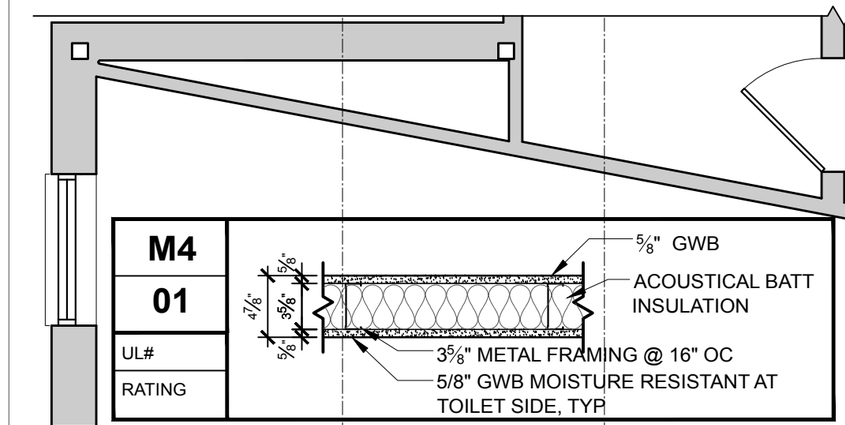

NOTE: EXTEND TO UNDERSIDE OF FLOOR DECK OR STRUCTURE ABOVE, WITH ACOUSTIC SEALANT.

REPLACE BASE CABINET AFTER COMPLETION OF TOILET PLUMBING

KINDERGARTEN 1
L03

KINDERGARTEN 2
L04

WASHRM
L01

WASHRM
L02

L1 L2 L3

3 5/8" 4'-11 1/4" 10 3/4" 6'-4 5/8" 3 5/8"

7'-2 1/4"

6'-7 3/8"

EXISTING FLOORING TO REMAIN

UP

UP

FD

LEGEND

EXISTING WALL ASSEMBLY

NEW CONSTRUCTION

0' 6" 1' 2' 4'

N

1 LOWER LEVEL FLOOR PLAN

SCALE: 1/4" = 1'-0"

scott simons architects
designed for human potential

75 York Street
Portland, Maine 04021
simonsarchitects.com
207.772.4656

LICENSED ARCHITECT
SCOTT R. SIMONS
NO. 2034
STATE OF MAINE

DRAWING TITLE: LOWER LEVEL PLAN

PROJECT NAME: BREAKWATER CODE + TOILETS
856 BRIGHTON AVE, PORTLAND MAINE 04102

THIS DRAWING IS THE PROPERTY OF SCOTT SIMONS ARCHITECTS AND IS NOT TO BE COPIED OR REPRODUCED IN PART OR WHOLE. 2015 © SCOTT SIMONS ARCHITECTS, LLC

DATE OF ISSUE: 04.19.17
DESCRIPTION: PERMIT SET
SCALE:
PROJECT NUMBER: 2016-0030

A101