


## 2 TYP WALL SECTION
SCALE: 1" = 1'-0"

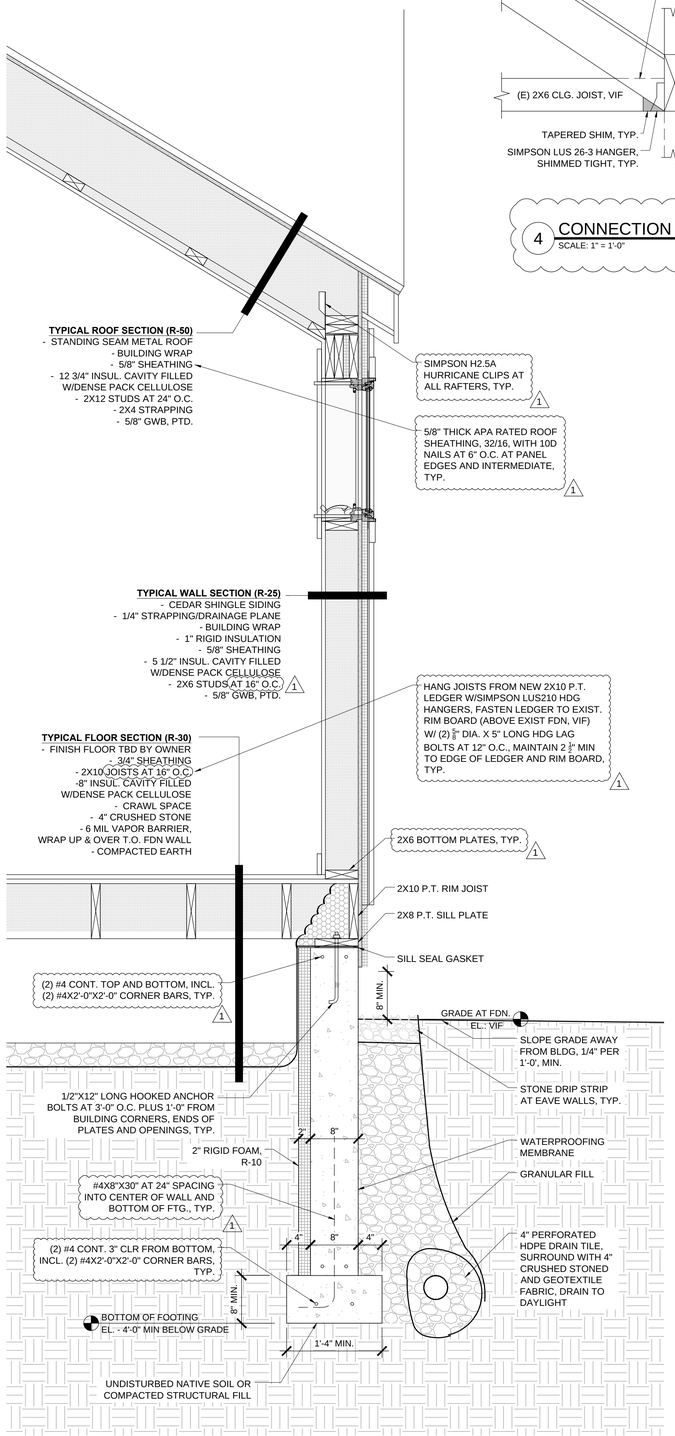


## 4 CONNECTION DETAIL AT INT. HEADER
SCALE: 1" = 1'-0"




## 3 ROOF FRAMING PLAN
SCALE: 1/4" = 1'-0"

**GENERAL STRUCTURAL NOTES:**

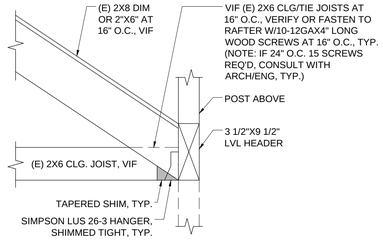1. GABLE END STUDS TO BE FULL HEIGHT
2. (3) 2X8 HEADER W/ (1) 2X6 JACK STUD & (1) 2X6 KING STUD AT BOTH ENDS, TYP.
3. SEE LETTER FROM STRUCTURAL ENGINEER CONFIRMING STRUCTURAL DESIGN AND MEMBER SIZING

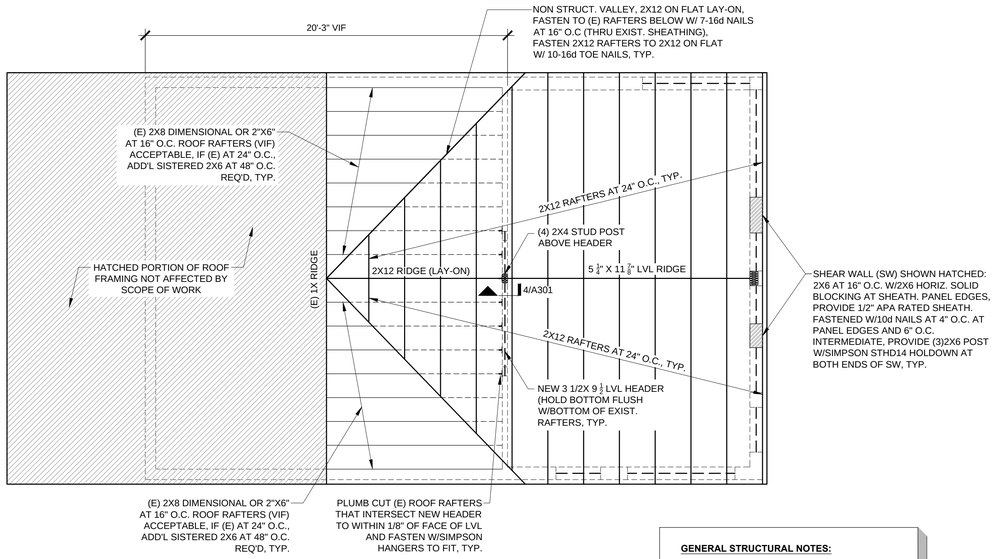


## 1 BUILDING SECTION
SCALE: 1/2" = 1'-0"

LESLIE BENSON DESIGNS, LLC
19 COMMERCIAL STREET
PORTLAND, ME 04101

lesliebdesigns@gmail.com
217.553.0672

PROJECT NAME:
# LEEMAN WEST HOUSE
RENOVATION/ADDITION
118 ROWE AVE
PORTLAND, ME 04103

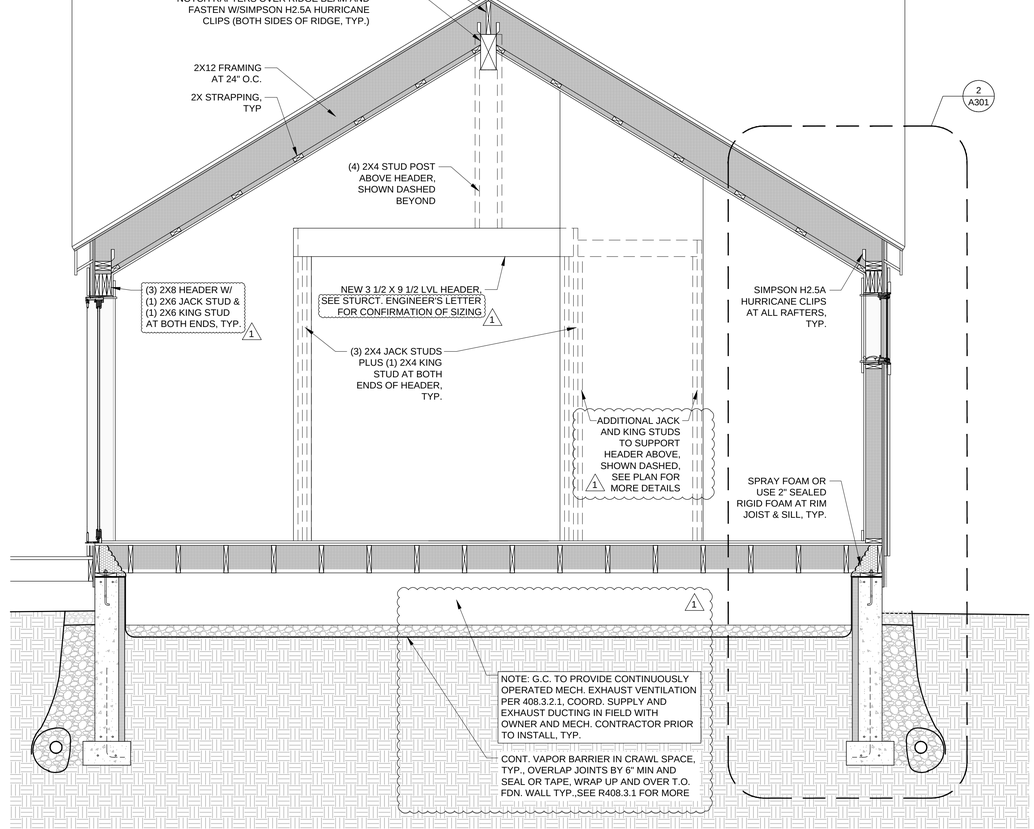SEAL:

LICENSED ARCHITECT
LESLIE B. BENSON
No. 3750
STATE OF MAINE

THIS DRAWING IS THE PROPERTY OF LESLIE BENSON DESIGNS (LBD) AND IS NOT TO BE COPIED OR REPRODUCED IN PART OR WHOLE.

REVISION:

| | |
|---|---|
| 1 | 06.20.17 |
| 2 | DATE |
| 3 | DATE |
| 4 | DATE |
| 5 | DATE |
| 6 | DATE |

| | |
|---|---|
| DATE OF ISSUE: | APRIL 25, 2017 |
| PROJECT NUMBER: | 2017-0001 |
| STATUS: | ISSUED FOR PERMITTING |

## BUILDING & WALL SECTIONS, FRAMING PLAN & DETAILS

# A301