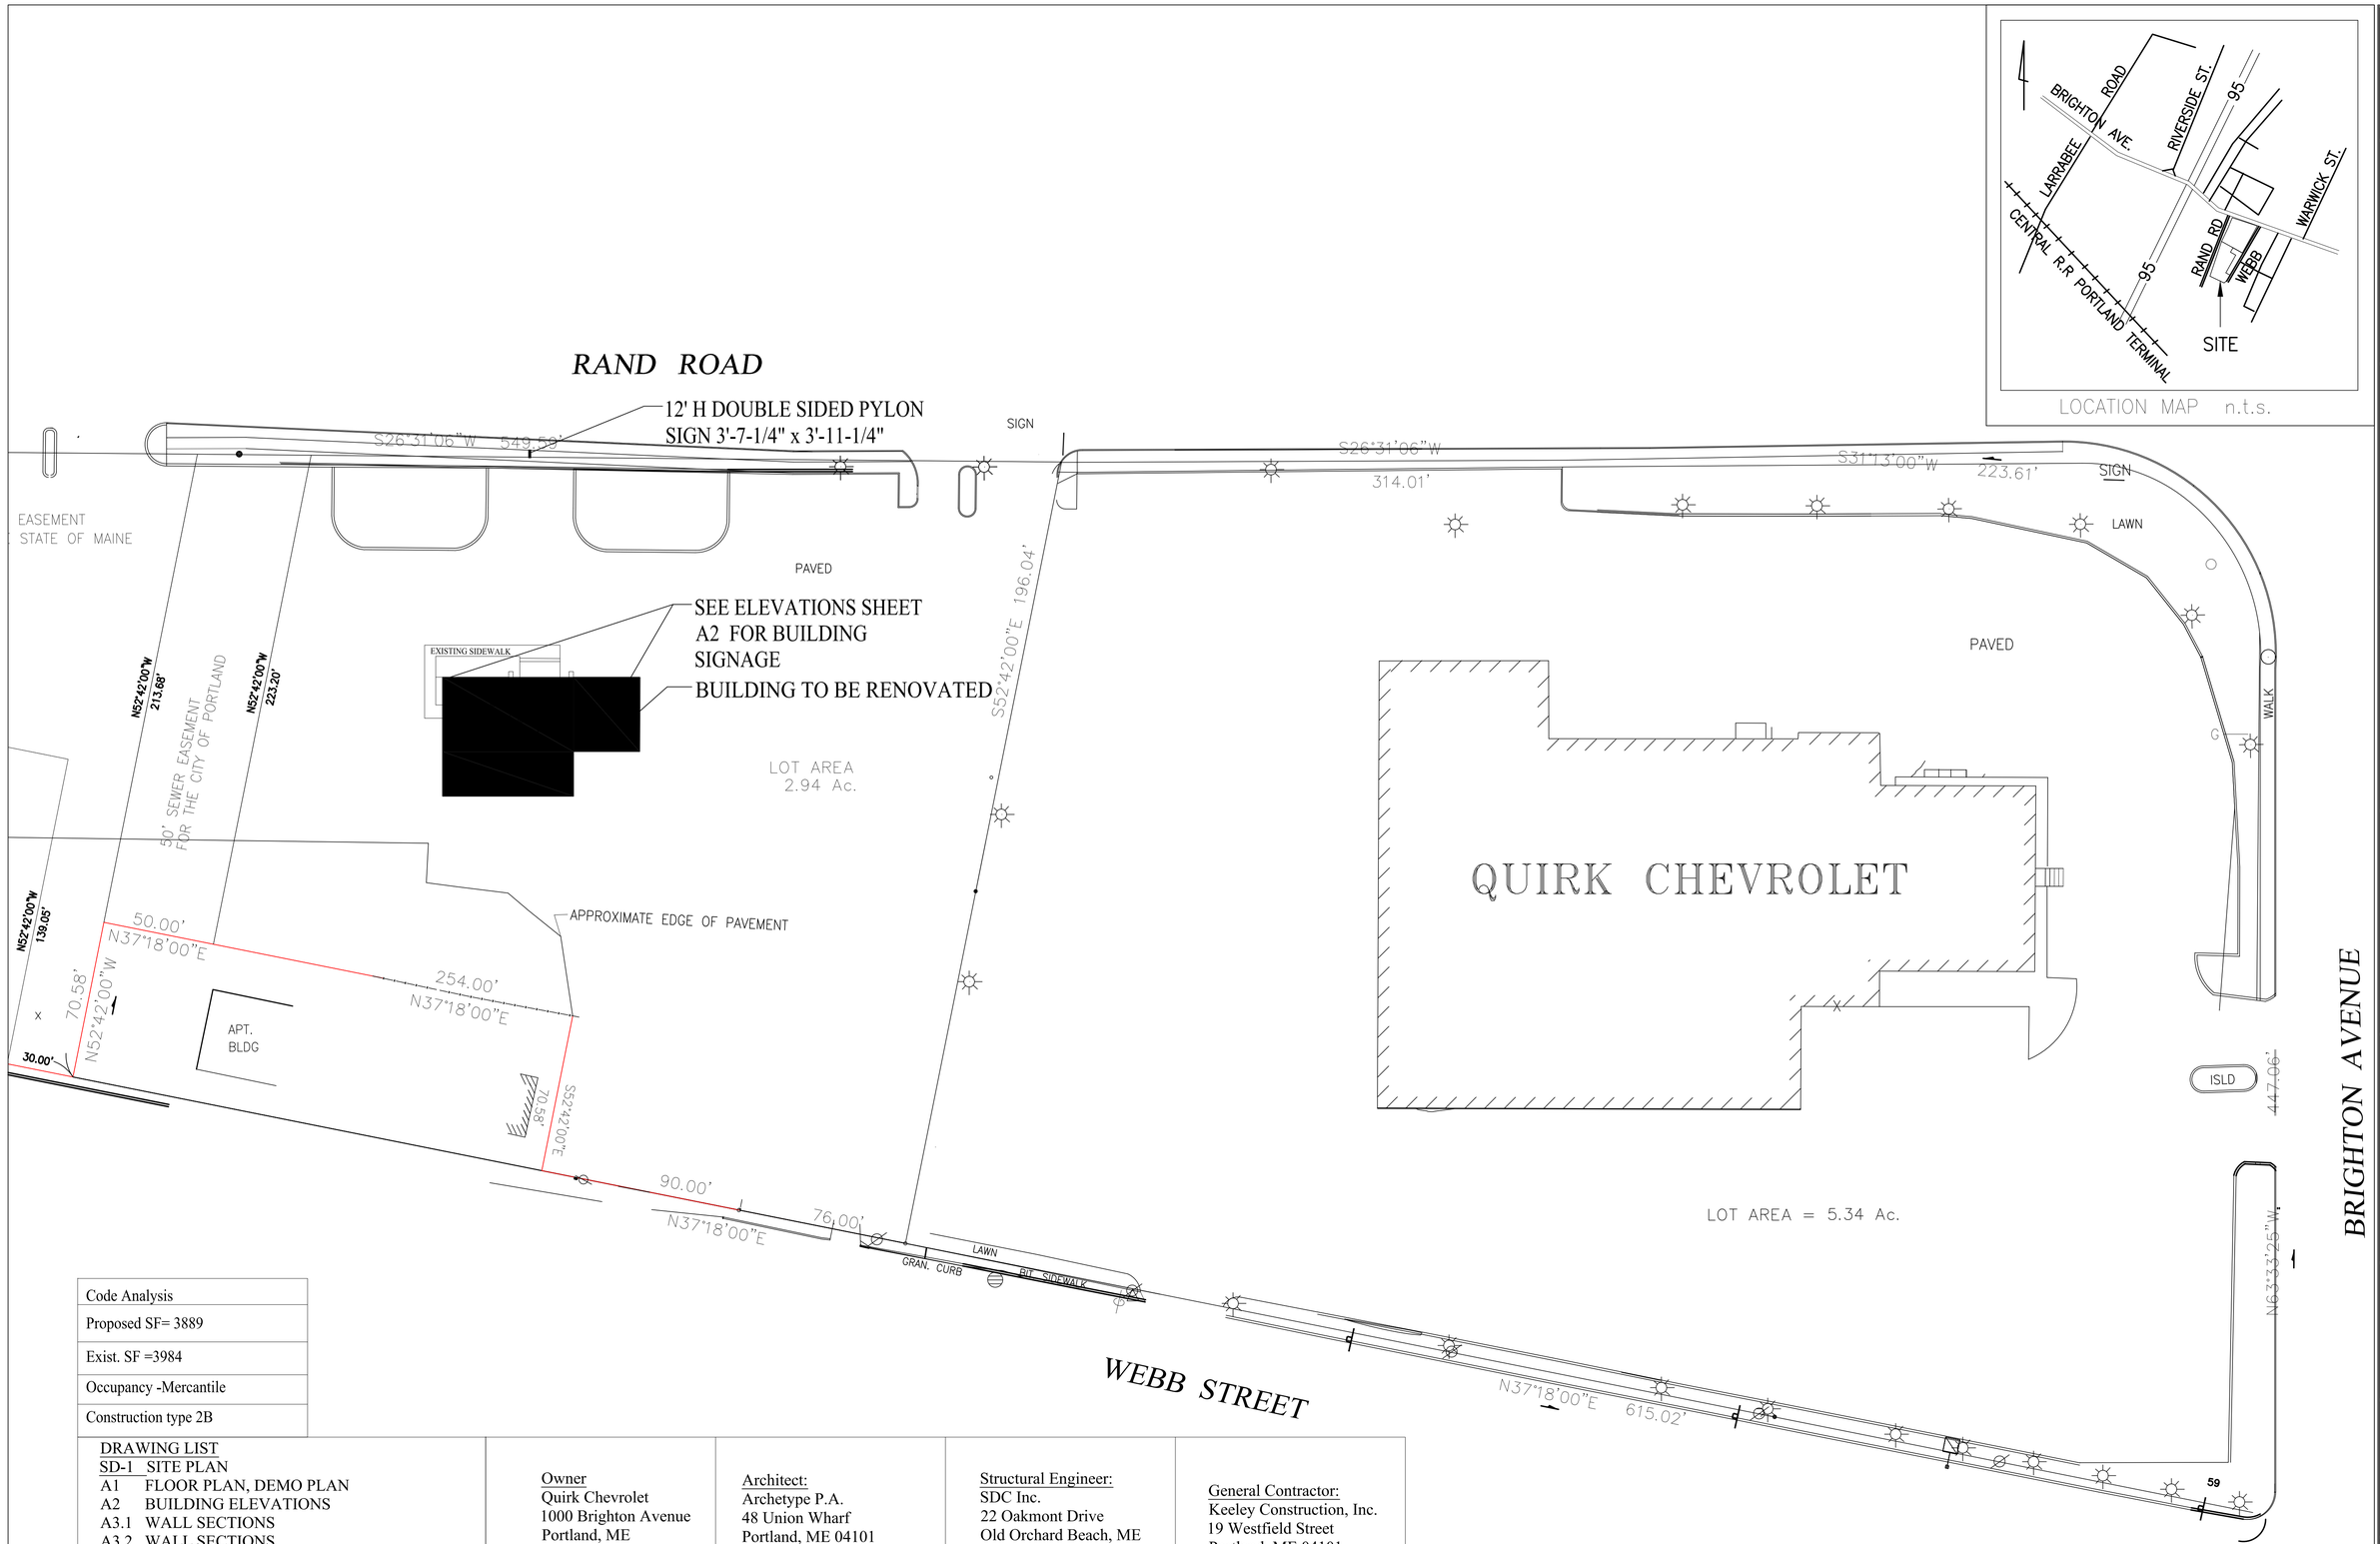

Code Analysis
Proposed SF= 3889
Exist. SF =3984
Occupancy -Mercantile
Construction type 2B

DRAWING LIST

SD-1 SITE PLAN
A1 FLOOR PLAN, DEMO PLAN
A2 BUILDING ELEVATIONS
A3.1 WALL SECTIONS
A3.2 WALL SECTIONS
A3.3 WALL SECTIONS
A4 INTERIOR ELEVATIONS
A5 CEILING PLAN, FINISH SCHEDULE
S1.01 STRUCTURAL PLAN AND DETAILS

Owner
Quirk Chevrolet
1000 Brighton Avenue
Portland, ME
(207) 774-5979

Architect:
Archetype P.A.
48 Union Wharf
Portland, ME 04101
(207) 772-6022
Bill Hopkins Architect
Hopkins@archetypepa.com

Structural Engineer:
SDC Inc.
22 Oakmont Drive
Old Orchard Beach, ME
(207) 934-8038
David Tetreault, Engineer
djt@sdcinc.biz

General Contractor:
Keeley Construction, Inc.
19 Westfield Street
Portland, ME 04101
(207) 773-3625

Prepared For:
FIAT OF PORTLAND
1000 BRIGHTON AVE.
PORTLAND, MAINE

Consulting Engineer:

Architect:
ARCHETYPE architects
48 Union Wharf Portland, Maine 04101
(207) 772-6022 Fax (207) 772-4056

Project:
FIAT SHOWROOM
4 RAND ROAD PORTLAND, MAINE

Revisions:
1-26-11 General revision

Scale: 1"=32'-0"

Date: 10 January 2011

SITE PLAN

SD1