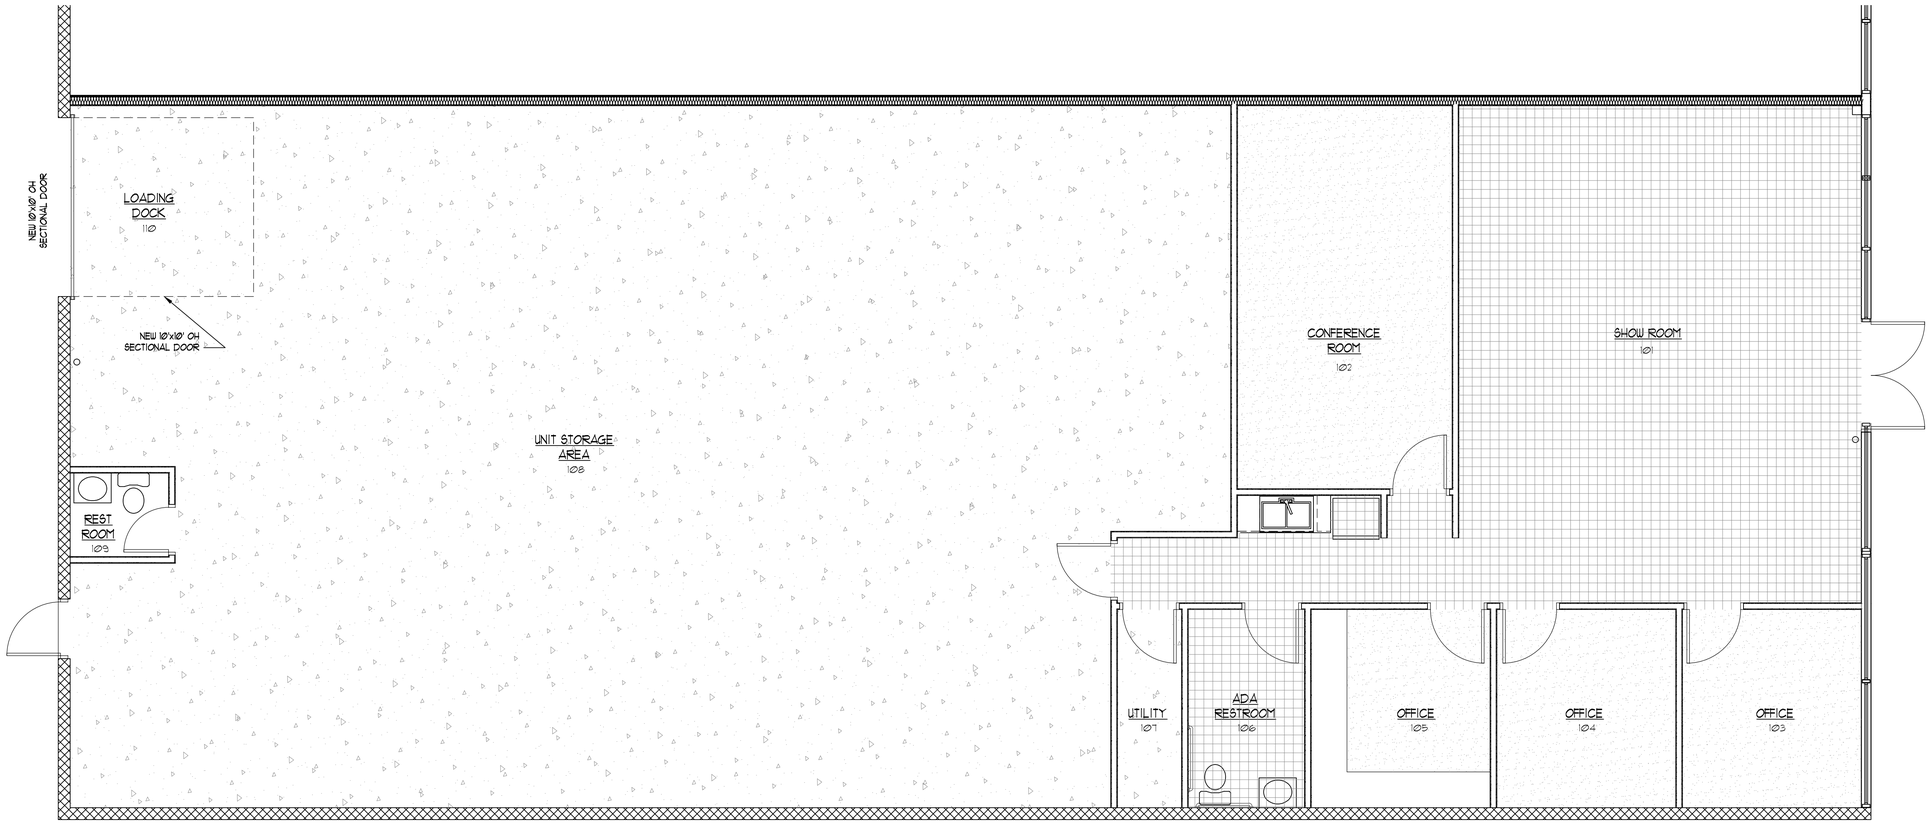

FINISH PLAN

SCALE: 1/4"=1'-0"

NOTE:
1. WALLS TO PAINTED, EPOXY PAINT, COLOR BEIGE, NO 51805
2. WALLS TO HAVE 4" VINYL BASE.
3. CEILING PER CEILING PLAN.
4. DOORS TO BE PAINTED.
5. HM FRAMES TO BE PAINTED

ARMSTRONG VCT, CAMEL BEIGE

CARPET, STYLE: POINT OF INTEREST, COLOR: NEUTRAL MIX.

CONCRETE: SEALED

1

LIFE SAFETY PLAN

SCALE: 1/4"=1'-0"

0 2' 4' 8'

SCALE: 1/4" = 1'-0"

PROPERTY OF

Ed-de-Tech

235 Riverside Industrial Parkway
Portland, ME 04102

Renovations to space 8

Located at the Pine Tree Mall Portland, Maine

for Bath Fitter

NO	REMARKS	BY	DATE
A	ISSUED FOR PERMITTING	JJO	08-09-13

CODE:

TOWN: Portland

DATE: 08-09-13

SCALE: AS NOTED

DRAWN: JJO

TITLE: FINISH PLAN

FILE: 001-016-09

SHEET: I1-01