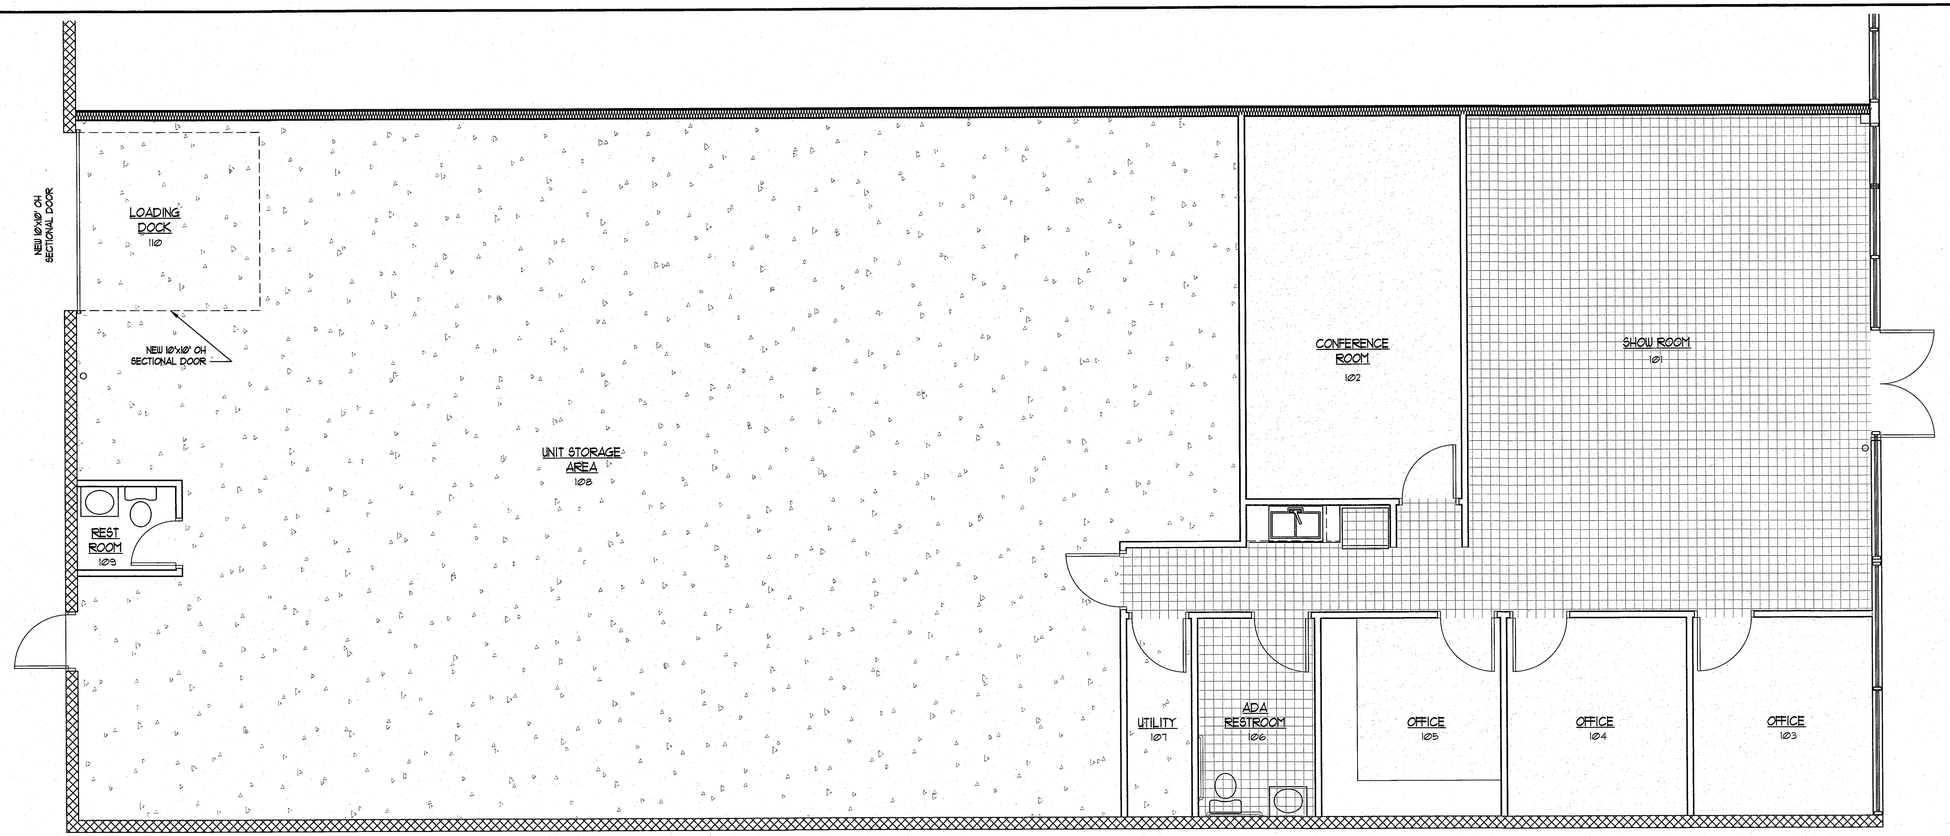

FINISH PLAN
SCALE: 1/4"=1'-0"

NOTE:
1. WALLS TO PAINTED, EPOXY PAINT, COLOR BEIGE, NO 51805
2. WALLS TO HAVE 4" VINYL BASE.
3. CEILING PER CEILING PLAN.
4. DOORS TO BE PAINTED.
5. HM FRAMES TO BE PAINTED

ARMSTRONG VCT, CAMEL BEIGE

CARPET, STYLE: POINT OF INTEREST, COLOR: NEUTRAL MIX.

CONCRETE: SEALED

LIFE SAFETY PLAN
SCALE: 1/4"=1'-0"

STATE OF MAINE
ERIC N. GRONDAHL
No. 3328
LICENSED
PROFESSIONAL ENGINEER
9-26-13

0 2' 4' 8'
SCALE: 1/4" = 1'-0"

PROPERTY OF

Ed-de-Tech

235 Riverside Industrial Parkway
Portland, ME 04102

Renovations to space 8

Located at the Pine Tree Mall Portland, Maine

for Bath Fitter

NO	REMARKS	BY	DATE
A	ISSUED FOR PERMITTING	JJO	08-09-13

CODE:
TOWN: Portland
DATE: 08-09-13
SCALE: AS NOTED
DRAWN: JJO
TITLE: FINISH PLAN
FILE: 001-016-09
SHEET: I1-01