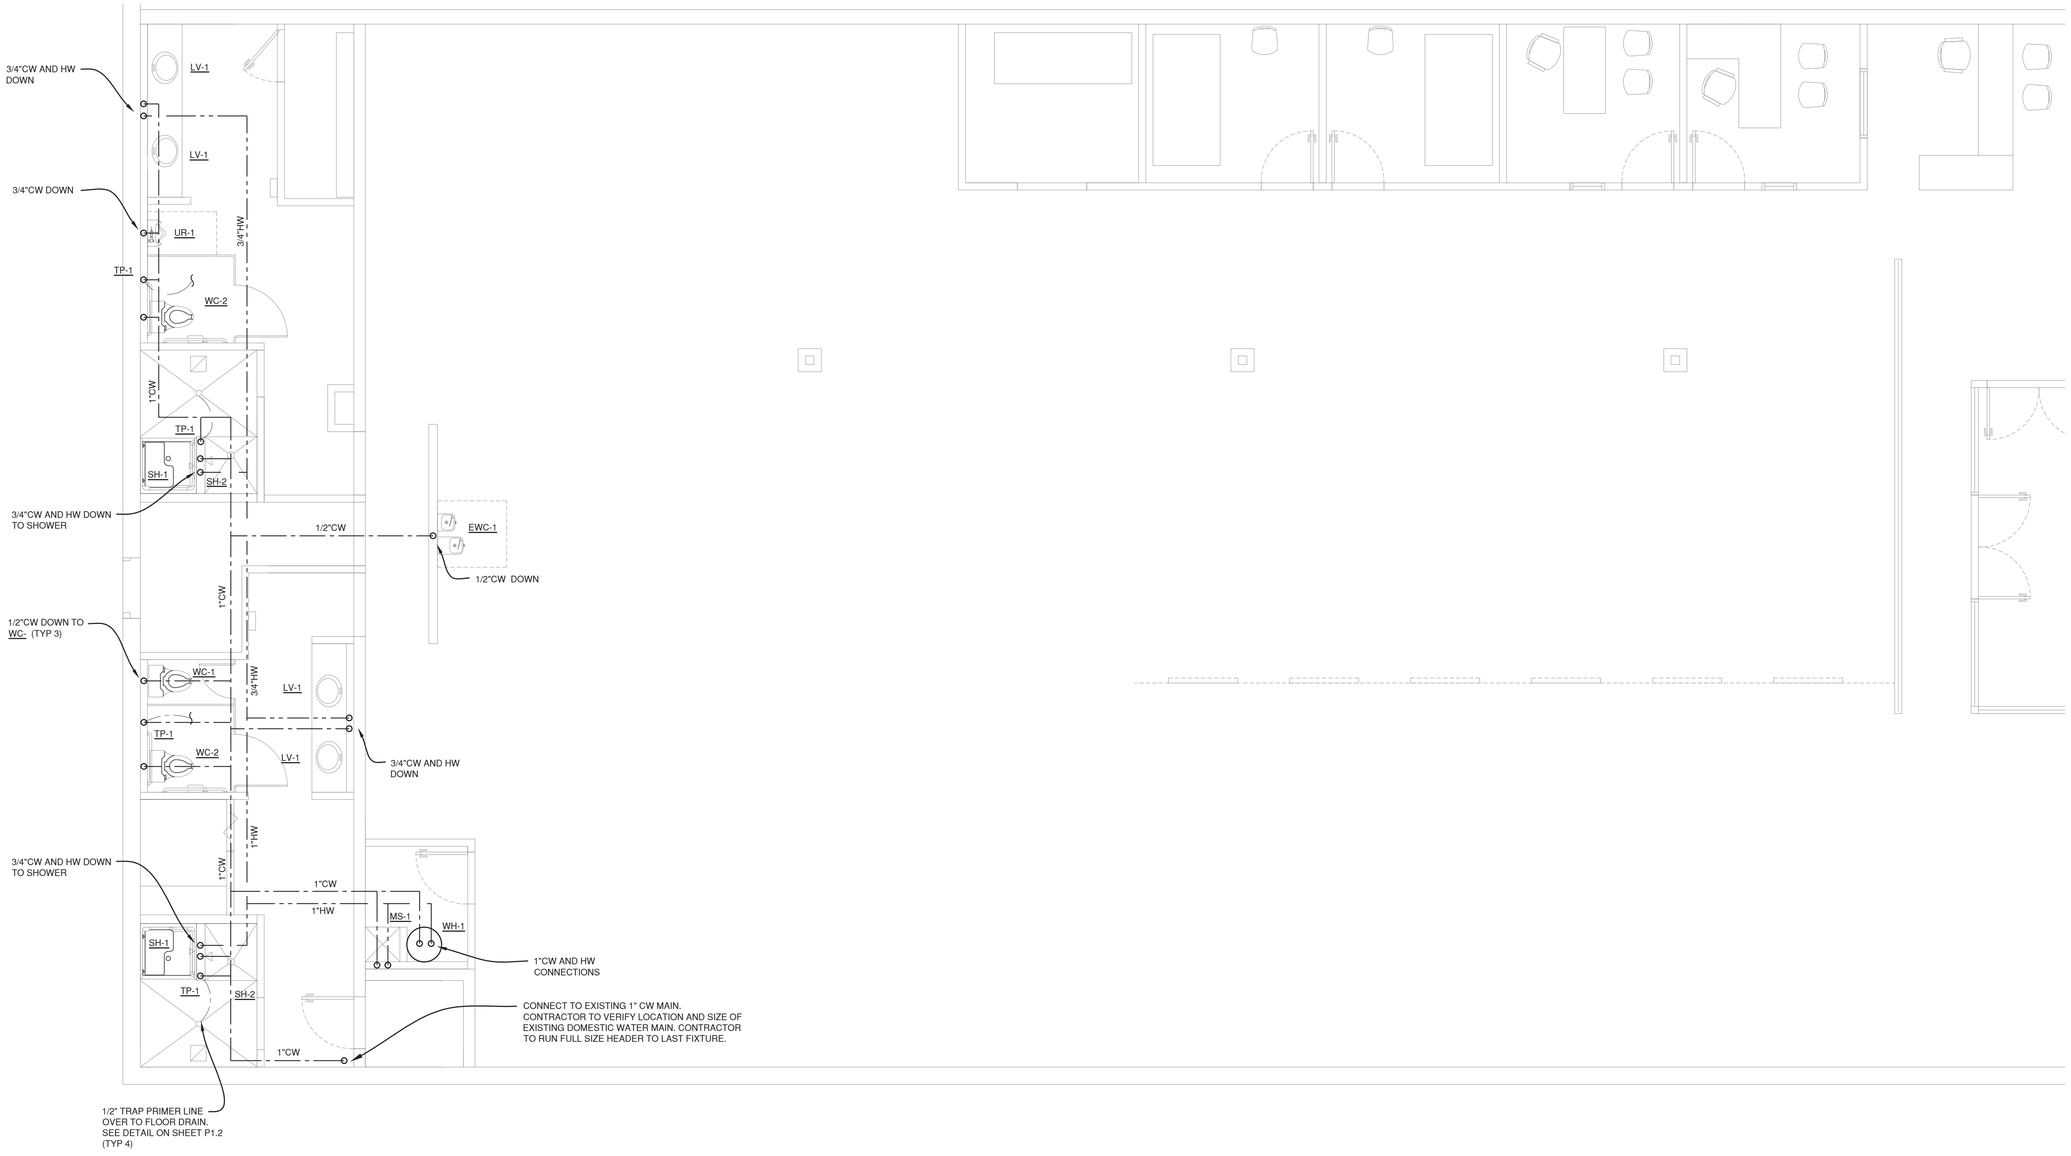

DOMESTIC WATER FLOOR PLAN

1/4" = 1'-0"

WORKOUT ANYTIME

24/7

PINE TREE SHOPPING CNTR
1100 BRIGHTON AVE
UNIT 12
PORTLAND, ME 04102

MEP CONTACT: JUSTIN R. HARDY, PE
5014 KINGSBRIDGE PASS
POWDER SPRINGS, GA
Phone: (678) 234-8156

STATE OF MAINE
JUSTIN R. HARDY
No. 11828
LICENSED PROFESSIONAL ENGINEER

REV. NO.	DATE	DESCRIPTION
1	5.26.2015	LANDLORD COMMENTS

PROJECT NO:
DRAWN BY:
CHECKED BY:
ISSUE DATE: 08-19-15
RELEASED FOR CONSTRUCTION

PLUMBING FLOOR PLANS

P1.1