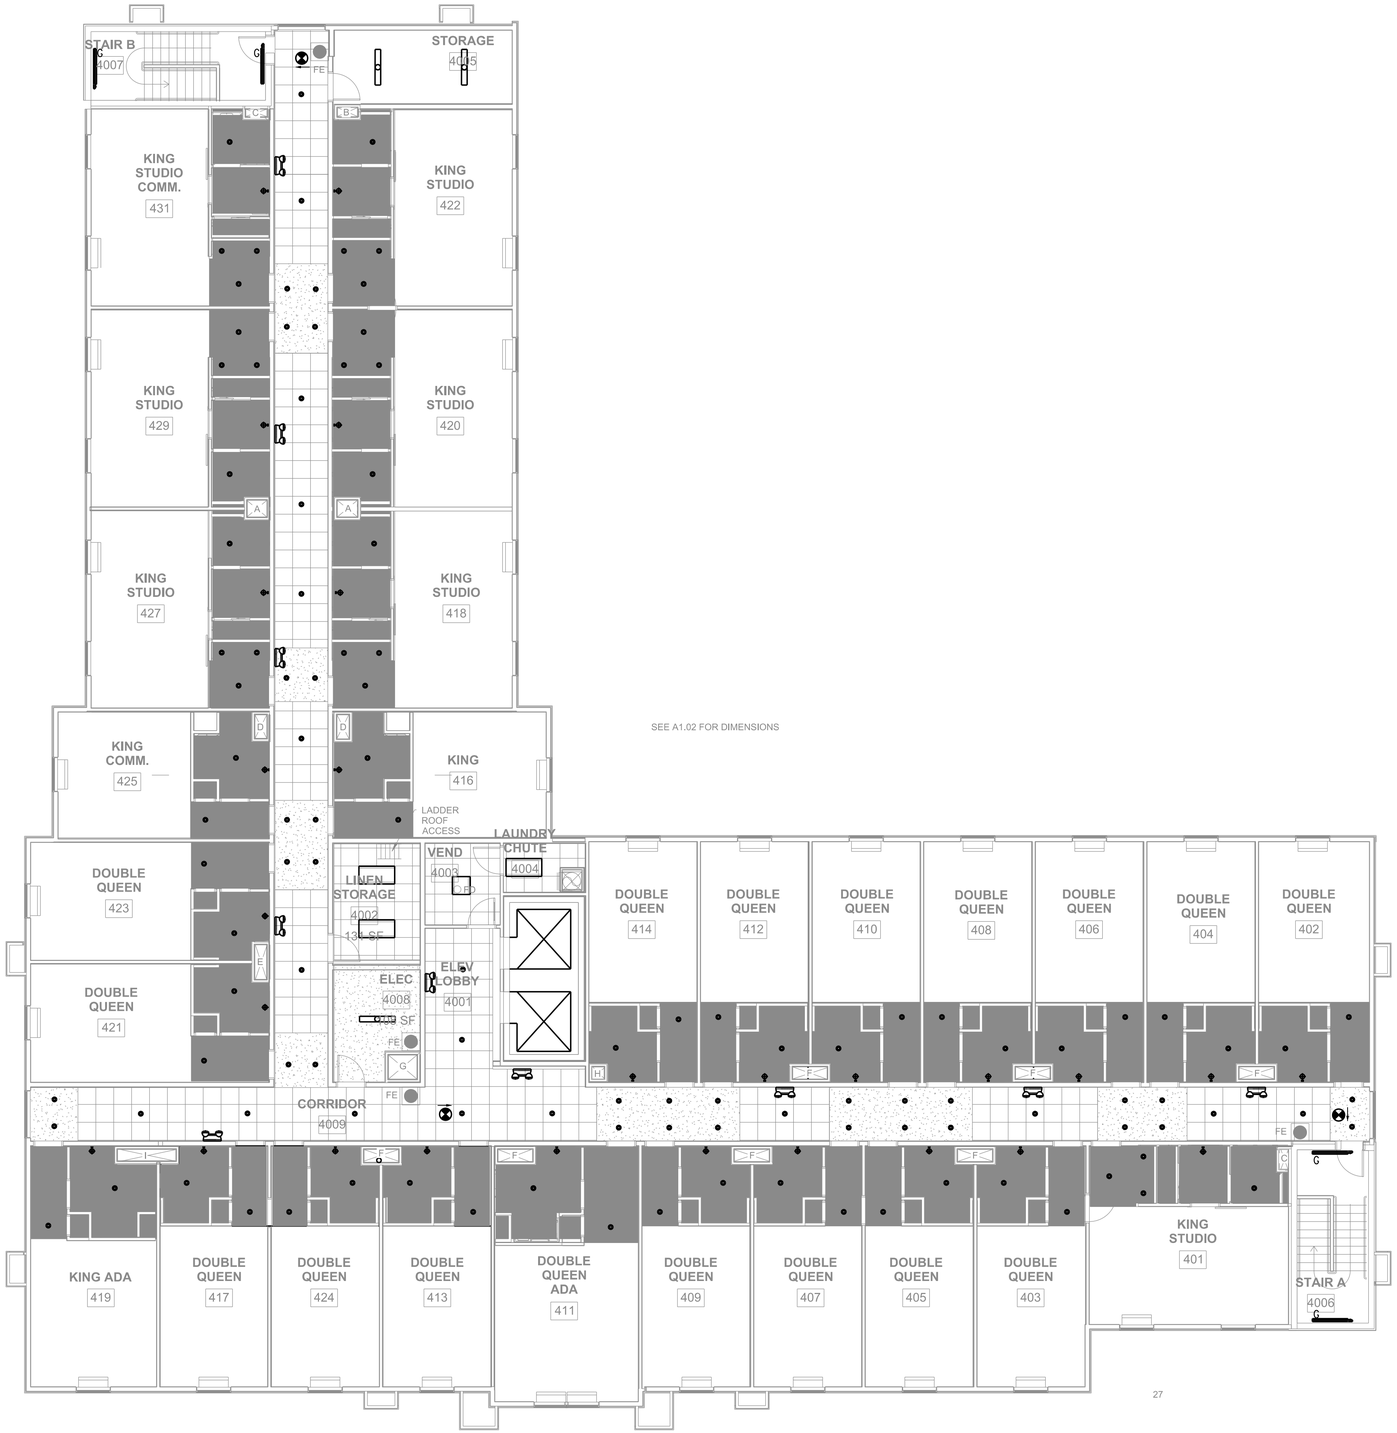

SEE A1.02 FOR DIMENSIONS

FOURTH FLOOR LIGHTING PLAN
SCALE - 1/8"=1'-0"

STATE OF MAINE
STEPHEN W. LONDON
4886
LICENSED PROFESSIONAL ENGINEER

Prepared For:
PORTLAND HOTEL, INC

Consultant:
BENNETT ENGINEERING
MECHANICAL · ELECTRICAL
(207) 865-9475

Architect:
48 Union Wharf Portland, Maine 04101
(207) 772-4022 ARCHETYPE@ARCHETYPEPA.COM

Project:
HAMPTON INN
Address
City, State

Revisions:
ISSUED FOR PERMIT
PROGRESS PRINT
NOT FOR CONSTRUCTION

Scale: 1/8" = 1'-0"

Date: 02-10-2016

FOURTH FLOOR
LIGHTING PLAN

E1.04