DRAINAGE LEGEND

SUBCATCHMENT BOUNDARY

SUBCATCHMENT DESIGNATION

SOIL BOUNDARY LINE

HIB (HSG A) — SOIL TYPE (HYDROLOGIC SOIL GROUP)

NOTES

1. ALL TIME OF CONCENTRATION LINES ARE 5 MINUTE MINIMUM.
2. SOIL INFORMATION OBTAINED FROM USDA ONLINE WEBSOIL SURVEY, ACCESSED NOVEMBER 13, 2014.

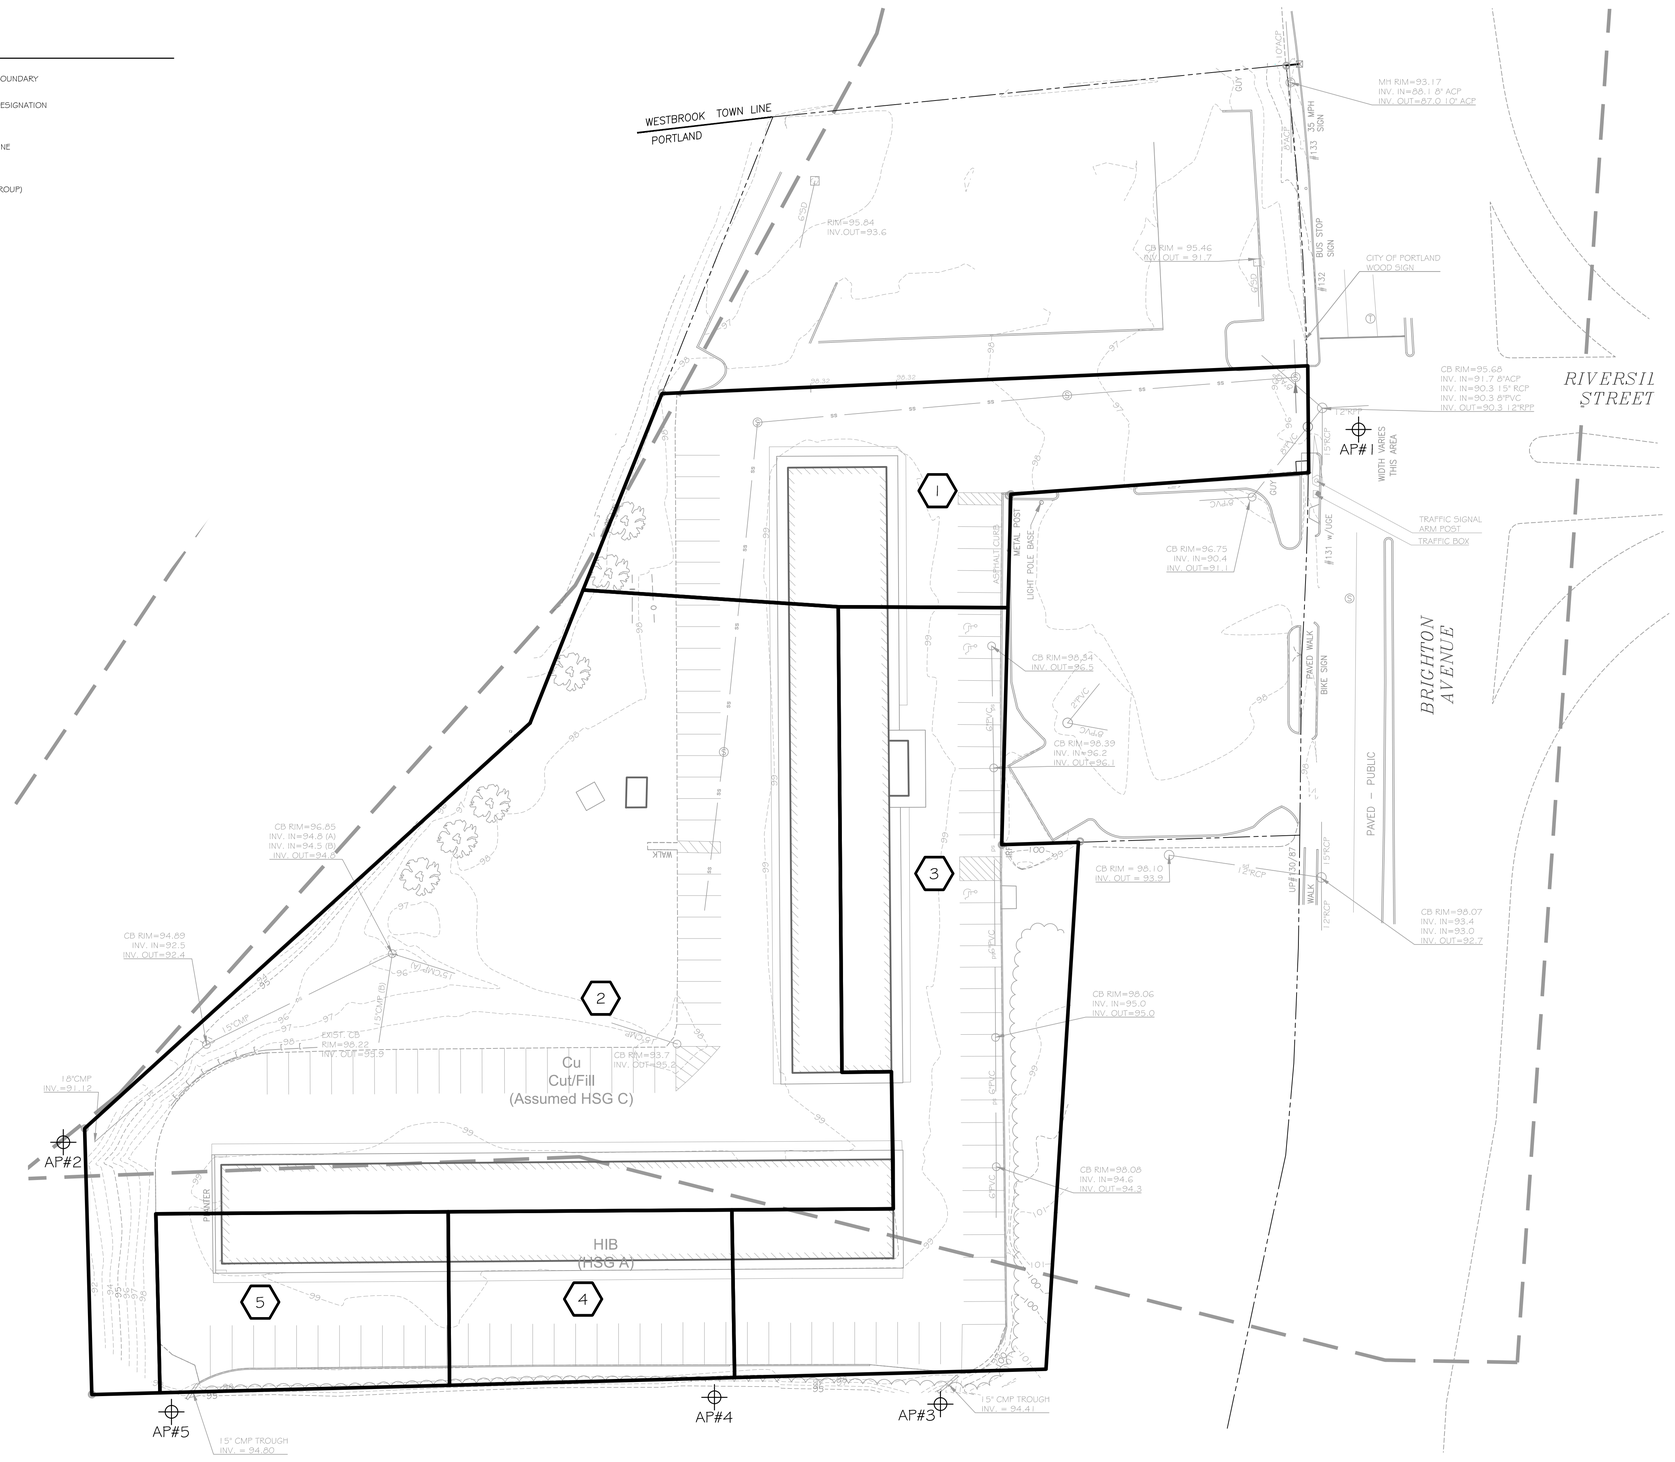

PRELIMINARY PLAN
ISSUED FOR PERMITTING - NOT FOR CONSTRUCTION

WALSH
ENGINEERING ASSOCIATES, INC.
One Karen Dr., Suite 2A | Westbrook, Maine 04092
ph: 207.553.9898 | www.walsh-eng.com

Copyright © 2014

STATE OF MAINE
WILLIAM R. WALSH, III
No. 8204
LICENSED
11/14/14

HOTEL REDEVELOPMENT

1210 Brighton Avenue
Portland, Maine

Portland Hotels, Inc.
1200 Brighton Avenue
Portland, Maine 04102

Rev.	Date	Description	Drawn	Check
1	11/14/14	Submitted for Prelim. Level III Site Plan Application	SWC	WRW
X	X	X	X	X

Sheet Title:

PRE-DEVELOPMENT CONDITIONS

Job No.:	257
Date:	Nov. 14, 2014
Scale:	1"=30'
Drawn:	SWC
Checked:	WRW

Sheet No.: D1.0