DRAINAGE LEGEND

SUBCATCHMENT BOUNDARY

1.0 — SUBCATCHMENT DESIGNATION

SOIL BOUNDARY LINE

HIB (HSG A) — SOIL TYPE (HYDROLOGIC SOIL GROUP)

NOTES

1. ALL TIME OF CONCENTRATION LINES ARE 5 MINUTE MINIMUM.
2. SOIL INFORMATION OBTAINED FROM USDA ONLINE WEBSOIL SURVEY, ACCESSED NOVEMBER 13, 2014.

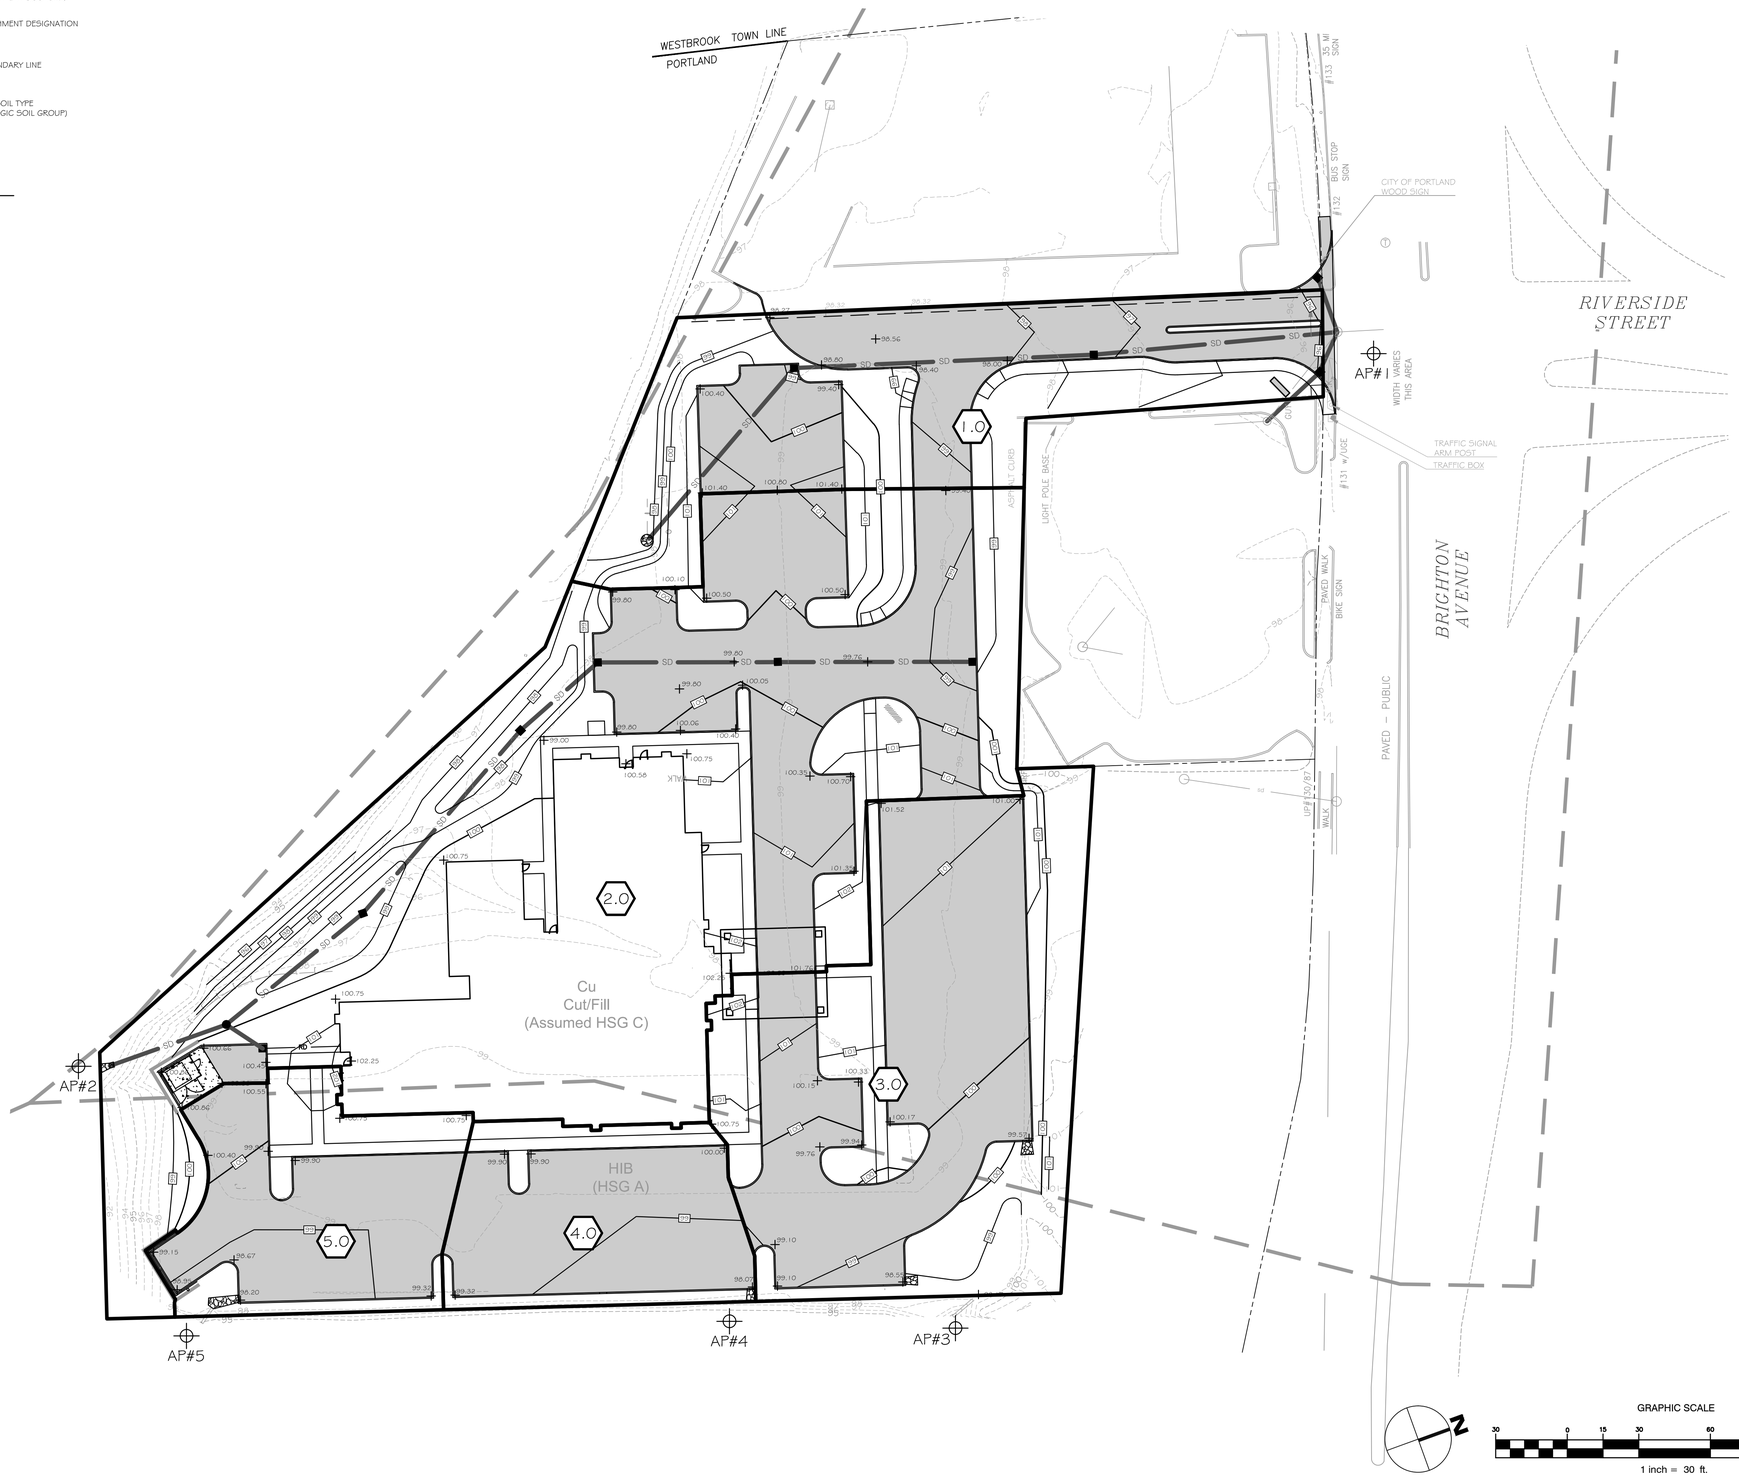

WALSH ENGINEERING ASSOCIATES, INC.

One Karen Dr., Suite 2A | Westbrook, Maine 04092
ph: 207.553.9898 | www.walsh-eng.com

Copyright © 2014

STATE OF MAINE
WILLIAM R. WALSH, III
No. 8204
LICENSED
11/14/14

HOTEL REDEVELOPMENT

1210 Brighton Avenue
Portland, Maine

Portland Hotels, Inc.
1200 Brighton Avenue
Portland, Maine 04102

PRELIMINARY PLAN
ISSUED FOR PERMITTING – NOT FOR CONSTRUCTION

Rev.	Date	Description	Drawn	Check
1	11/14/14	Submitted for Prelim. Level III Site Plan Application	SWC	WRW

Sheet Title:

POST DEVELOPMENT DRAINAGE

Job No.:	257	Sheet No.:
Date:	Nov. 14, 2014	D2.0
Scale:	1"=30'	
Drawn:	SWC	
Checked:	WRW	

© 2011 - Walsh Eng. - Profile=D, CADGRP, Site-layout=date: 11/14/2014 3:28 PM