PES

SCALE: 1/4" = 1'-0"

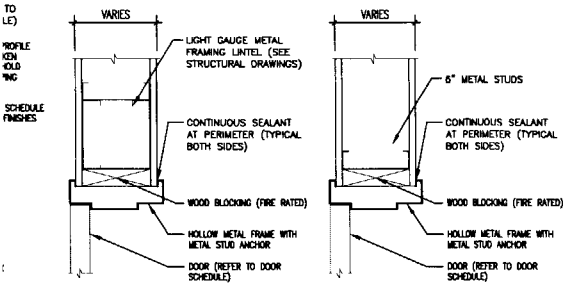

D4 D5

SCALE: 1-1/2" = 1'-0"

		FRAMES						THRESHOLD	
ASS TYPE	REMARKS	TYPE	MAT.	RATED	DETAILS HEAD	DETAILS JAMB	REMARKS	MAT.	DETAILS SILL
		1	MTL		D4	D5			
		1	MTL	1-HR	D4	D5			
		1	MTL	1-HR	D4	D5			
		2	MTL	1-HR	D1	D2		ALUM	D3
EXISTING									
		3	SEE STRUCTURAL DRAWINGS FOR CONNECTIONS						
EXISTING									

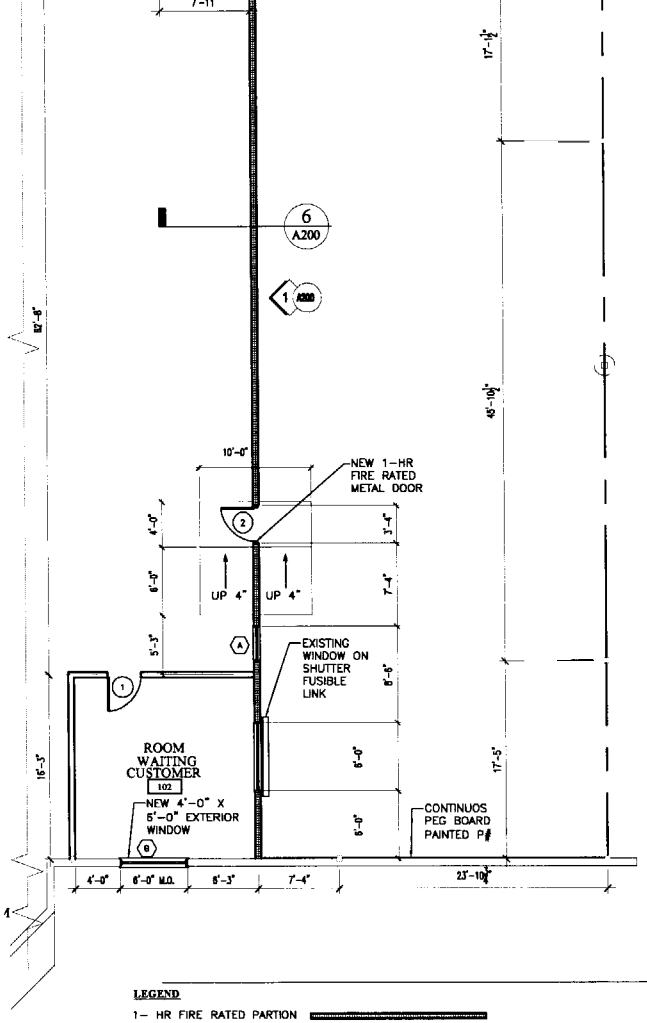

GENERAL NOTE:
EXISTING BUILDING SPRINKLED

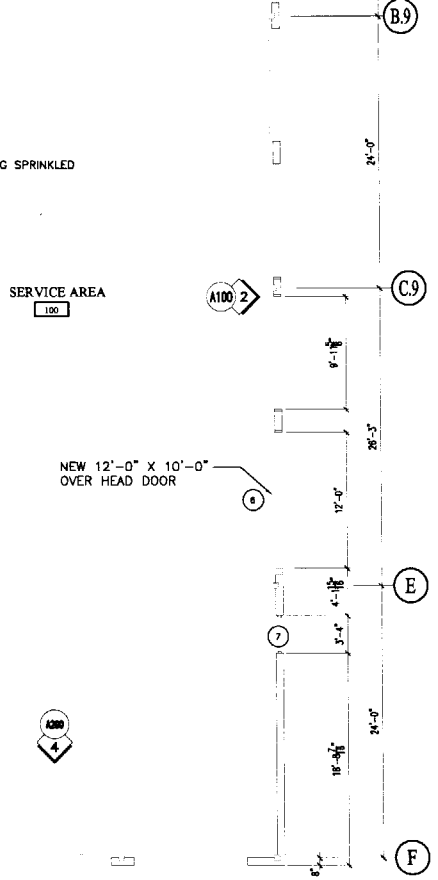

FLOOR PLAN

SCALE: 1/8" = 1'-0" A-100

LEGEND

1- HR FIRE RATED PARTION

INTERIOR PAINT SCHEDULE

Room #	Room Name	Floor	Walls	CEILING
100	SERVICE AREA	PRIMER SHERWIN WILLIAMS HIHIDE TINTED TO MATCH UNCERTAIN GRAY SW # 6234	PRIMER COAT BAYS SHERWIN WILLIAMS HIHIDE TINTED TO MATCH UNCERTAIN GRAY SW # 6234 FINISH COAT IN BAYS UPPER WALLS PEG BOARD SW # 6234	DRY FALL LATEX CEILING PAINT WHITE
101	H.C. BATH	PRIMER SHERWIN WILLIAMS HIHIDE TINTED TO MATCH UNCERTAIN GRAY SW # 6234	PRIMER COAT SW HIHIDE WHITE FINISH COAT SW # GRAY WHITE	DRY FALL LATEX CEILING PAINT WHITE
102	CUSTOMER WAITING ROOM	PRIMER SHERWIN WILLIAMS HIHIDE TINTED TO MATCH UNCERTAIN GRAY SW # 6234	PRIMER COAT SW HIHIDE WHITE FINISH COAT SW 6200 EGGSHELL LATEX WHITE	CEILING PAINT WHITE

ALL STEEL MAN DOORS SW 6236

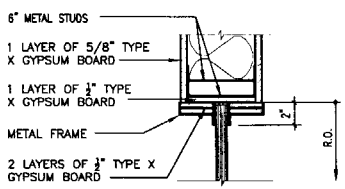

SILL/JAMB DETAIL 3 A-100

SCALE: 1 1/2" = 1'-0"

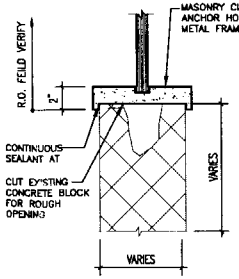

HEAD/JAMB DETAIL 4 A-100

SCALE: 1 1/2" = 1'-0"

LICENSED ARCHITECT STANLEY GAWRON 1145 STATE OF MAINE

V.I.P. DISCOUNT AUTO CENTER

RIVERSIDE DRIVE WESTBROOK, ME

REVISIONS

#	DATE	DESCRIPTION

DATE:	03-22-04
PROJECT #	031104
DRAWN BY:	RJH
CHECKED BY:	FSP
DRAWING SCALE	1/8"=1'-0"

SHEET TITLE

EXISTING FLOOR PLAN

A100

© COPYRIGHT 1985-2003 REPRODUCTION OR REUSE OF THIS DOCUMENT WITHOUT WRITTEN PERMISSION OF GAWRON ARCHITECTS IS PROHIBITED

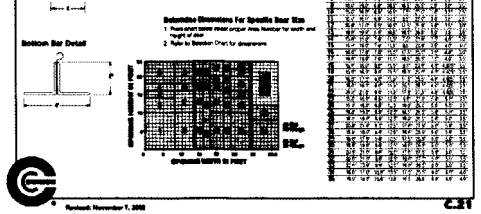

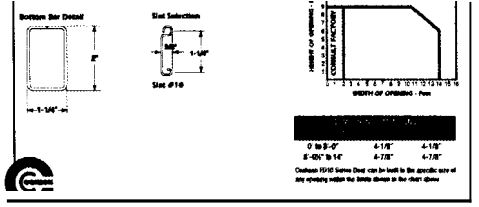

Simple Test Doors

Type FD-2 - Chain Operated Fire Door

FinalCote Finish- Face of Wall Mounted - Thermal Fusible Link Activated

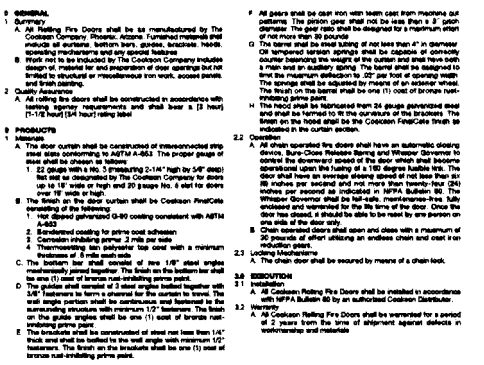

Simple Test Doors

Type FD10-1 - Push-Up Counter Fire Door

FinalCote Finish - Face of Wall Mounted - Thermal Fusible Link Activated

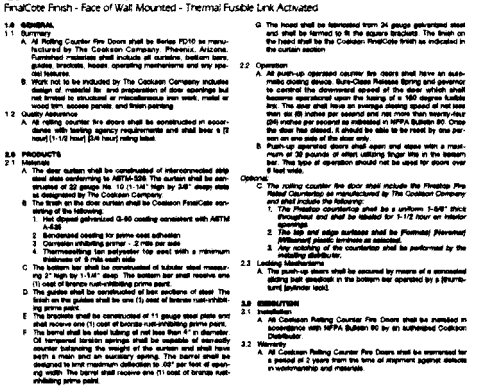

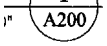

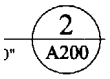

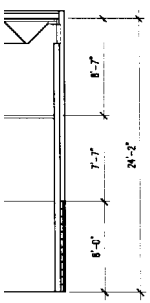

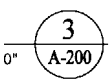

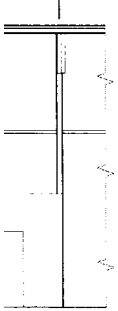

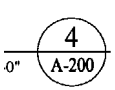

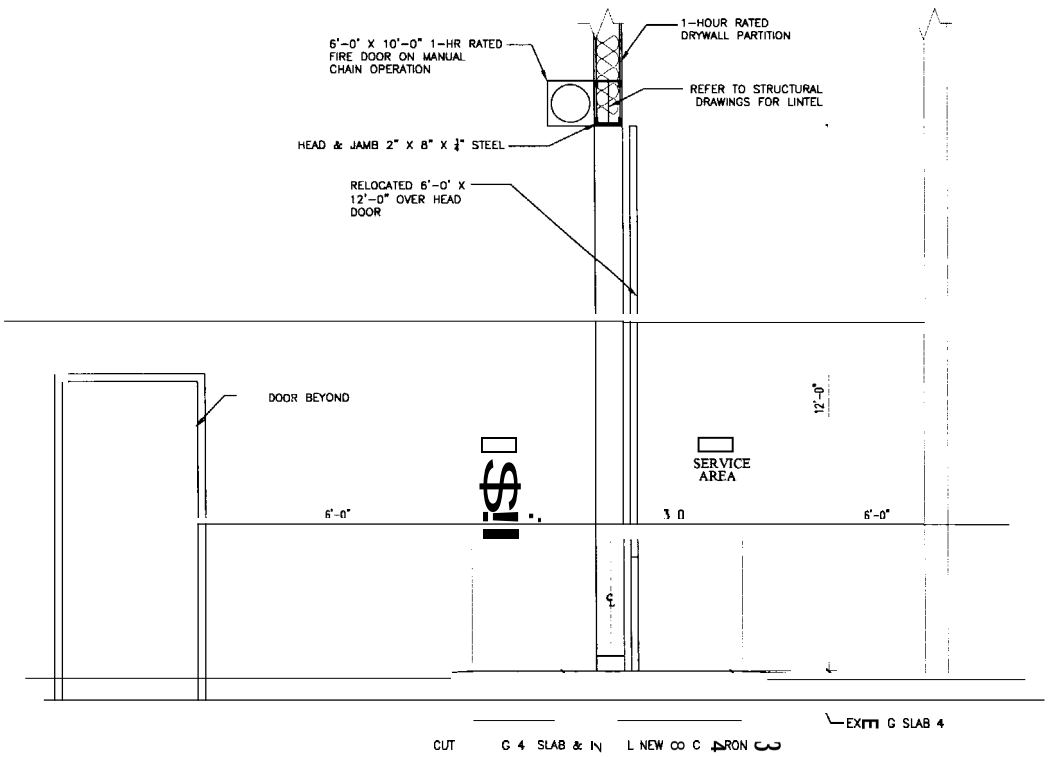

TRANSITION RAMP @ OVER HEAD DOOR

SCALE: 1/2" = 1'-0"

5
A-200

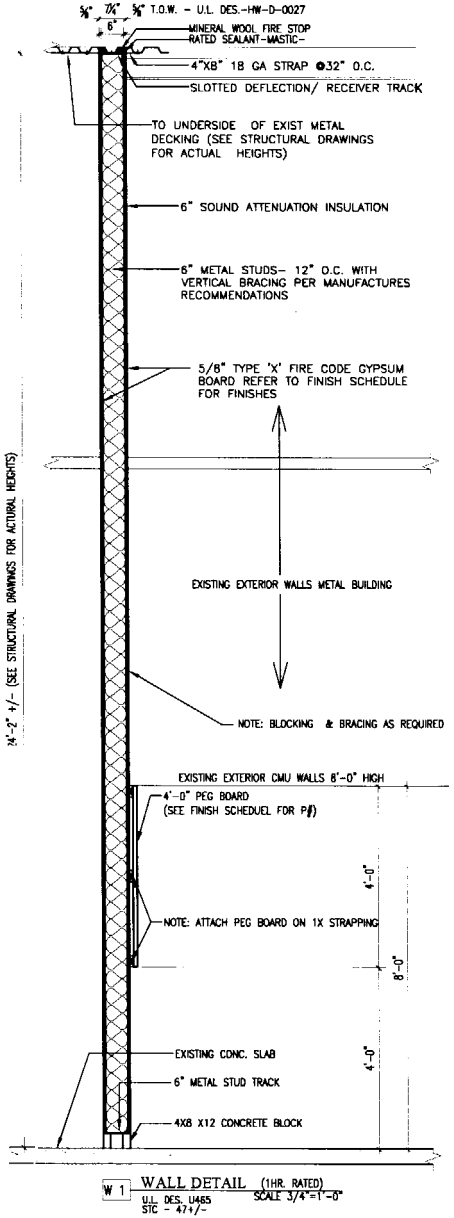

W 1 WALL DETAIL (1HR. RATED)
U.L. DES. U465
STC - 47+/-
SCALE 3/4"=1'-0"

WALL SECTION

SCALE: 1/2" = 1'-0"

6
A-200

Fax. 207 . 883 . 0361

V.I.P. DISCOUNT AUTO CENTER

RIVERSIDE DRIVE WESTBROOK, ME

REVISIONS		
#	DATE	DESCRIPTION

DATE:	03-22-04
PROJECT #	031104
DRAWN BY:	RJH
CHECKED BY:	PSP
DRAWING SCALE	1/8"=1'-0"

SHEET TITLE

EXISTING FLOOR PLAN

A200

© COPYRIGHT 1985-2003
REPRODUCTION OR REUSE OF THIS DOCUMENT WITHOUT WRITTEN PERMISSION OF GAWRON ARCHITECTS IS PROHIBITED