FILE NAME: S2SALL.dwg

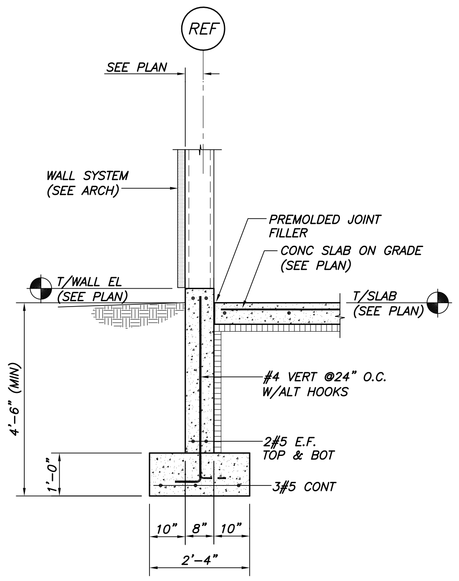

SECTION 1 S1.1
1/2"=1'-0"

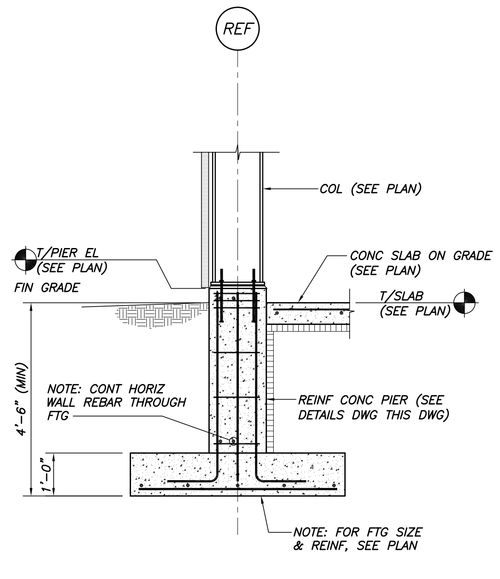

SECTION 2 S1.1
1/2"=1'-0"

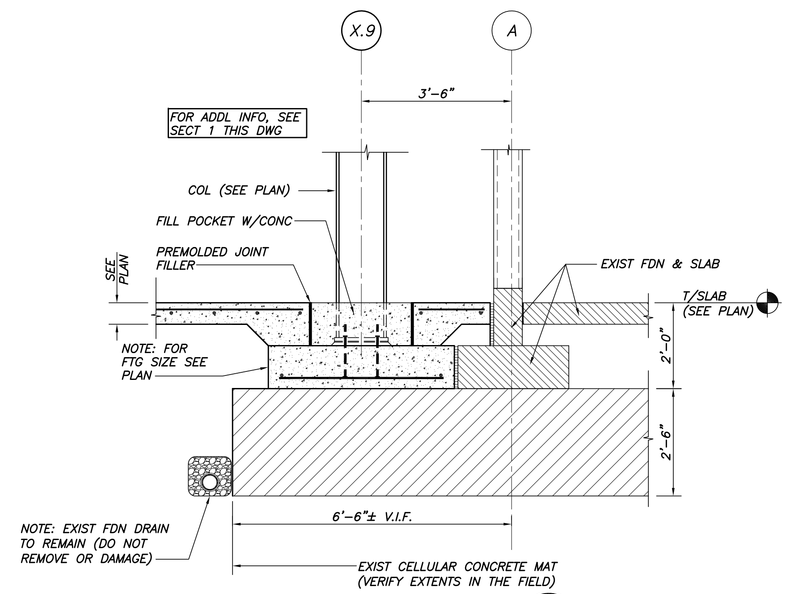

SECTION 3 S1.1
1/2"=1'-0"

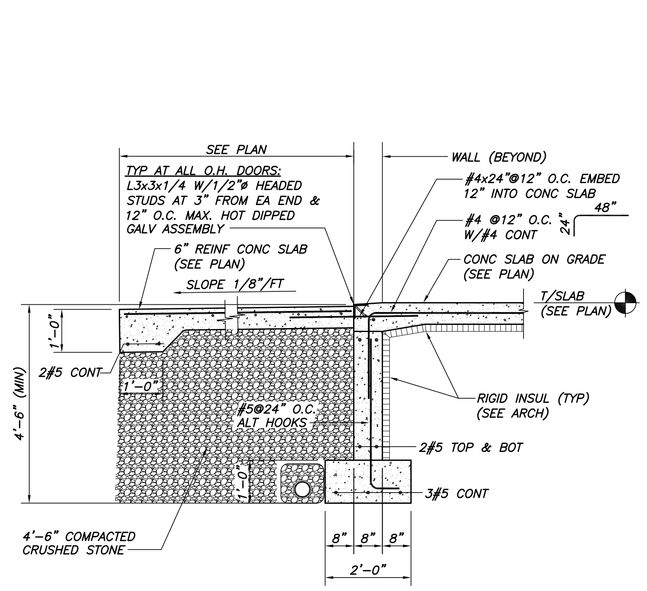

SECTION 4 S1.1
1/2"=1'-0"

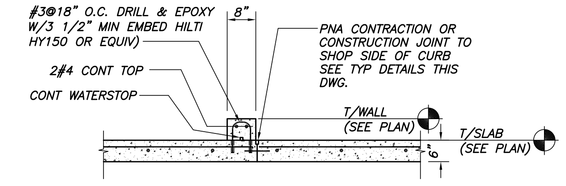

SECTION 5 S1.1
1/2"=1'-0"

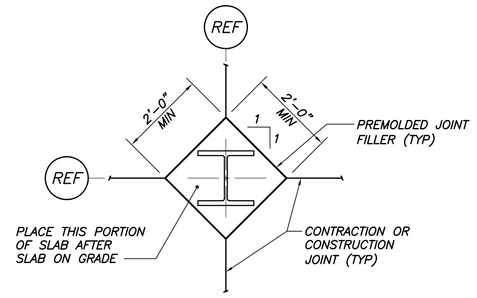

TYP INT COLUMN ISOLATION JOINT DETAIL
N.T.S.

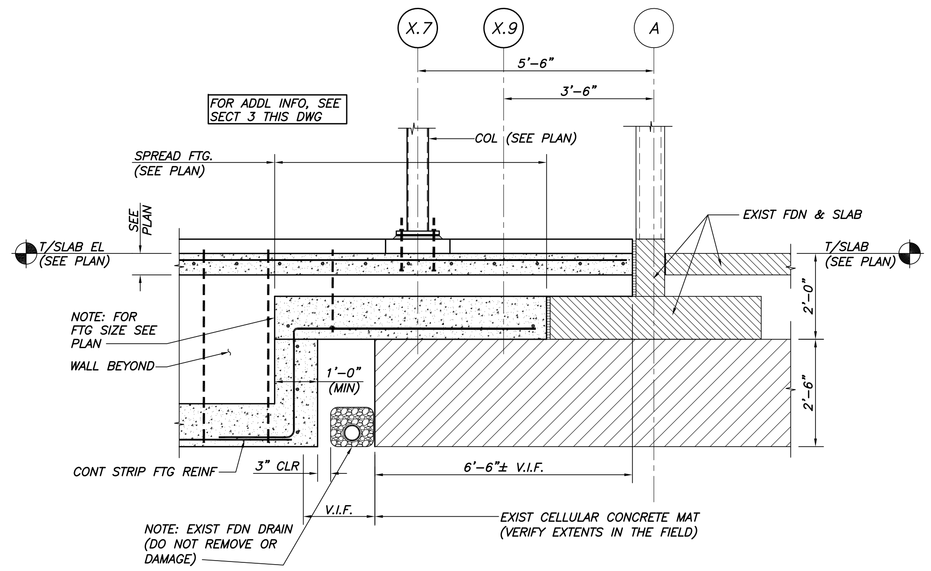

SECTION 6 S1.1
1/2"=1'-0"

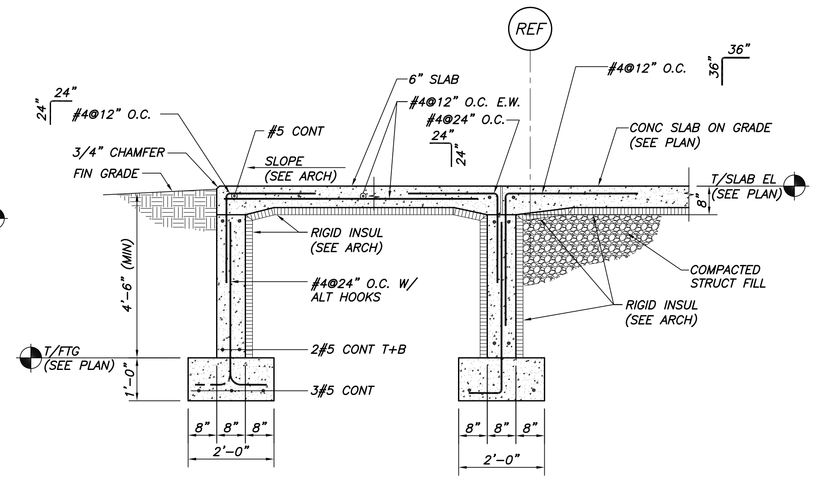

TYP WALK-OFF SLAB DETAIL
1/2"=1'-0"

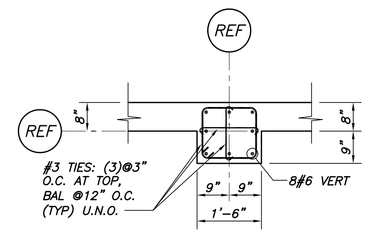

P1

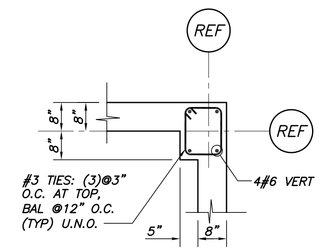

P2

PIER DETAILS
1/2"=1'-0"

NOTE:
AT SHEAR KEY LOCATIONS, BOND OUT CENTER & INSTALL TIES AT TOP OF PIER AS SPECIFIED. OMIT TOP CROSS TIES AS NECESSARY.

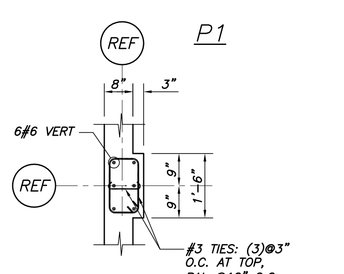

P3

REBAR LAP SPLICE TABLE		
BAR SIZE	LAP LENGTH	
	3,000 PSI	4,000 PSI
#3	30"	24"
#4	36"	32"
#5	48"	42"
#6	56"	48"
#7	81"	72"
#8	93"	80"

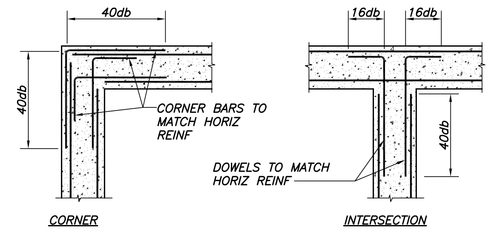

TYP WALL REINF DETAILS
N.T.S.

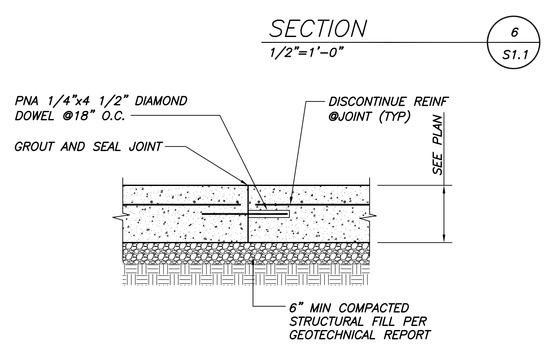

TYP SLAB ON GRADE CONSTRUCTION JOINT DETAIL
N.T.S.

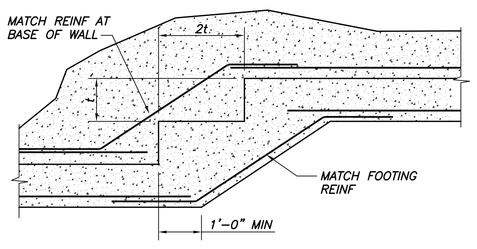

TYP STEP FOOTING DETAIL
N.T.S. t = FOOTING THICKNESS

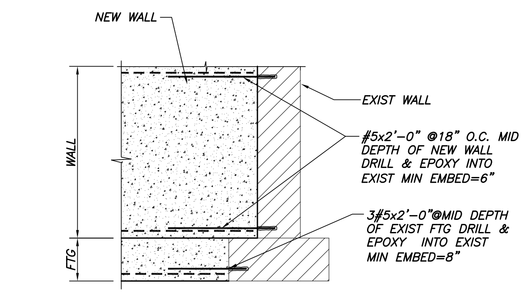

TYP NEW WALL/EXIST WALL INTERFACE
N.T.S.

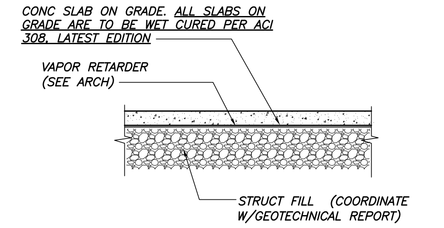

TYP SLAB ON GRADE DETAIL
N.T.S.

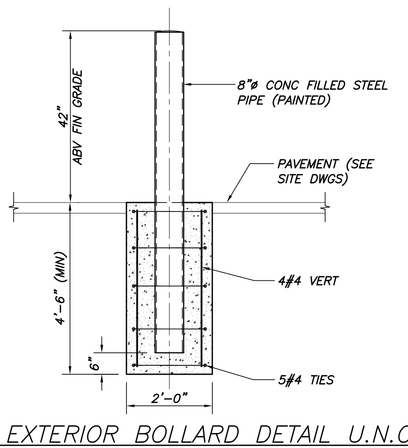

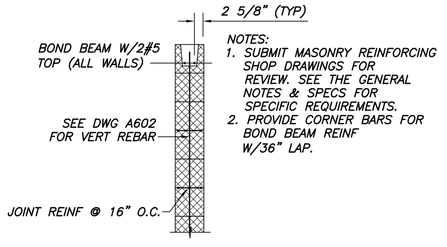

CMU WALL SECTION-DUMPSTER
N.T.S.

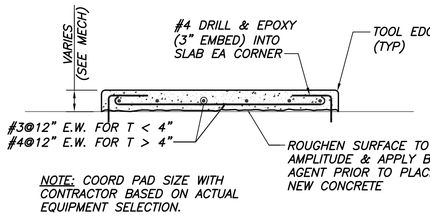

TYP EXTERIOR BOLLARD DETAIL U.N.O.
N.T.S.

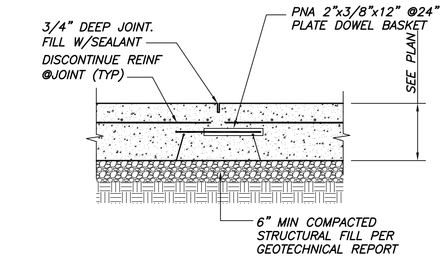

TYP SLAB ON GRADE CONTRACTION JOINT DETAIL
N.T.S.

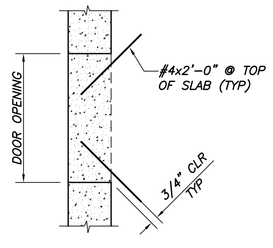

NOTE: ALSO PROVIDE 2#4x24" (TOP) IN SLAB @ INSIDE RE-ENTRANT CORNERS & @ EXTERIOR WALL PIERS (SEE PLAN)

TYP SLAB CORNER DETAIL @ DOOR
N.T.S.

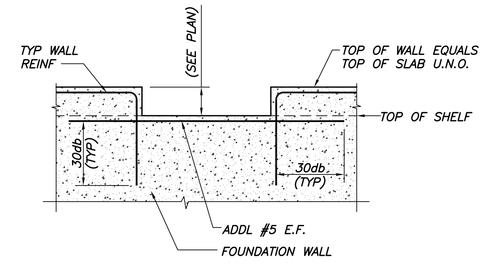

TYP WALL DEPRESSION DETAIL @ DOOR
N.T.S.

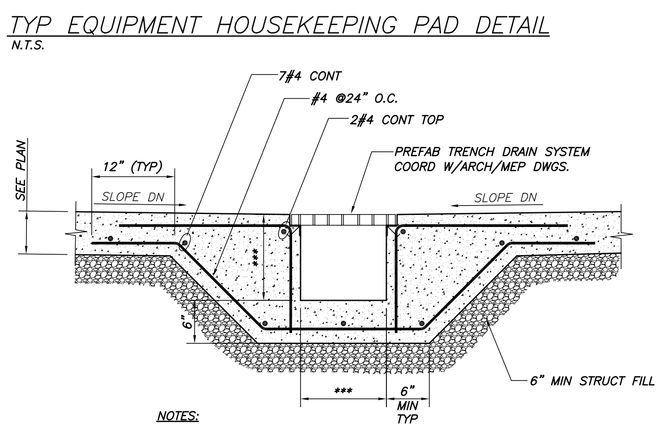

NOTES:
1. ***INDICATES DIM TO BE COORD W/ARCH/MEP DWGS.
2. SEE PLAN FOR SLAB REINF & SLOPING REQUIREMENTS.

TYP TRENCH DRAIN DETAIL
N.T.S.

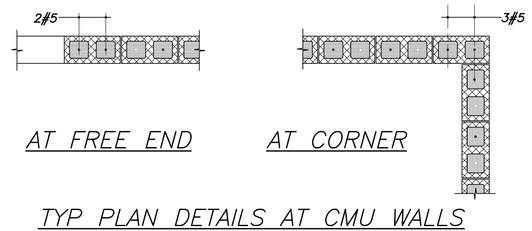

TYP PLAN DETAILS AT CMU WALLS
N.T.S.

NOTES:
1. PROVIDE LADUR TIE HORIZ REINF @16" O.C., UN.O.
2. ALL CELLS ARE TO BE GROUTED.
3. LAP BARS AT SPLICES MIN. 48 BAR DIAMETERS.

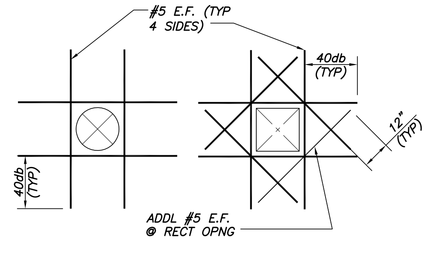

TYP OPENING IN WALL OR SLAB DETAIL
N.T.S.

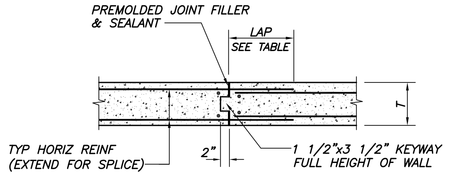

TYP CONSTRUCTION JOINT IN WALL
N.T.S. T = WALL THICKNESS

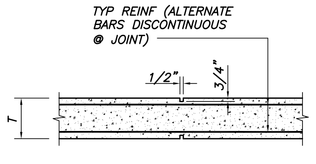

TYP CONTROL JOINT IN WALL
N.T.S. T = WALL THICKNESS

NUDELL ARCHITECTS
31690 W. Twelve Mile Road
Farmington Hills, Michigan 48334
t 248 324 8800 f 248 324 5550
OFFICES IN
Dallas Texas
972 387 5900
Orlando Florida
407 740 8022
Costa Mesa, California
714 979 8100
Chicago, Illinois
312 558 1144

NOTICE
THIS ARCHITECTURAL AND/OR ENGINEERING DRAWING IS GIVEN IN CONFIDENCE. NO USE IN WHOLE OR PART, MAY BE MADE WITHOUT PRIOR WRITTEN CONSENT OF NUDELL ARCHITECTS. ALL RIGHTS ARE HEREBY SPECIFICALLY RESERVED.
NUDELL ARCHITECTS
COPYRIGHT YEAR 2010

BECKER STRUCTURAL ENGINEERS
75 York Street, Portland, Maine 04101
207.879.1888 • beckerstructural.com

project title
EXISTING TSL BUILDING SERVICE ADDITION
PORTLAND, ME

sheet title
CONCRETE SECTIONS AND DETAILS

DO NOT SCALE DRAWINGS
USE FIGURED DIMENSIONS ONLY

project number
2008-279

drawn	APP
checked	EAR
approved	PBB

issued for	date
SITE PLAN APPROVAL	11/10/09
PERMIT & PRICING	2/12/10
ISSUED FOR PERMIT	5/16/12

STATE OF MAINE
JAMES C. FOSS
No. 9581
LICENSED
PROFESSIONAL ENGINEER

sheet
S2.1