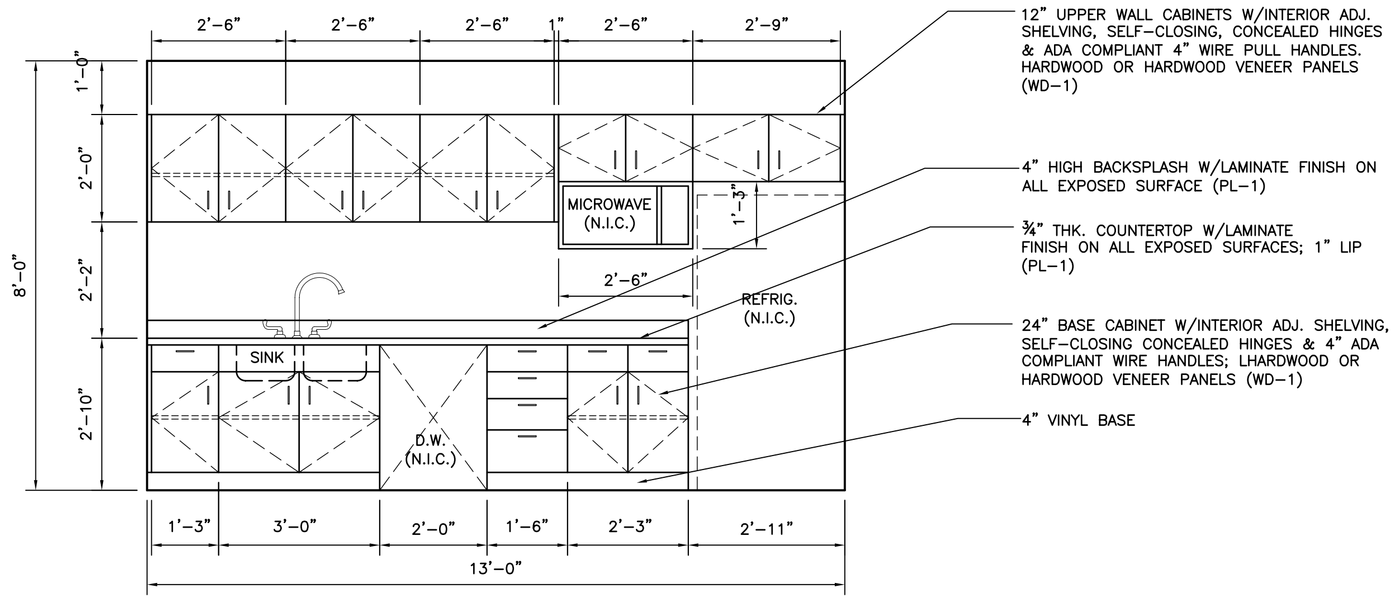

1 / A-01 BREAK ROOM CABINETRY ELEVATION
SCALE: ½"=1'–0"

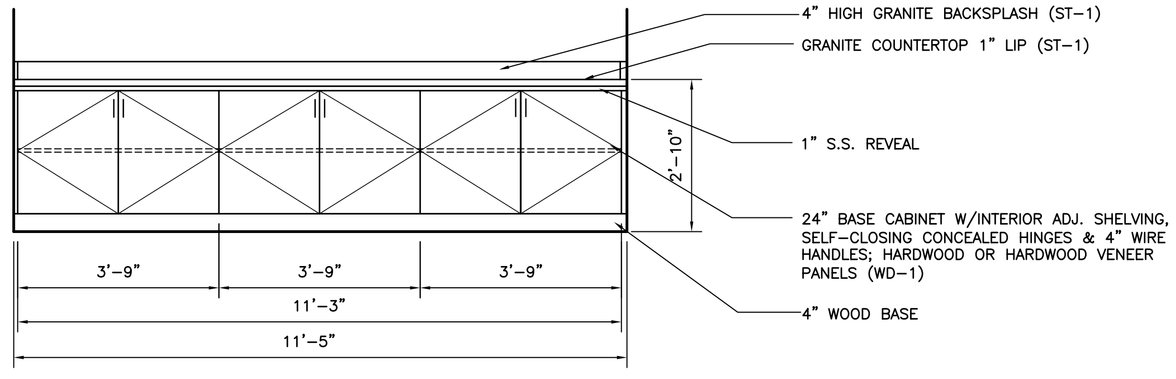

2 / A-01 CONFERENCE ROOM CABINETRY ELEVATION
SCALE: ½"=1'–0"

TOILET ROOM ACCESSORIES

"A"
TOILET PAPER DISPENSER
BARRIER FREE: MOUNT 8" FROM FRONT OF TOILET TO ℄ OF UNIT, UNDER GRAB BAR

"B"
LAV MOUNTED SOAP DISPENSER

"C"
PAPER TOWEL DISPENSER/WASTE DISPOSAL

"D"
SANITARY NAPKIN DISPOSAL

"E"
FULL WIDTH x 46" WALL MOUNTED MIRROR. T/O MIRROR @ 7'–0" A.F.F.

"F"
WALL MOUNTED PAPER TOWEL DISPENSER

"G"
GRAB BARS:
36" & 48"
BOBRICK #B–6806.99
MOUNT @ 34" A.F.F., BACK BAR CENTERED ON TOILET, SIDE RAIL 12" OFF WALL

"H"
MARBLE THRESHOLD

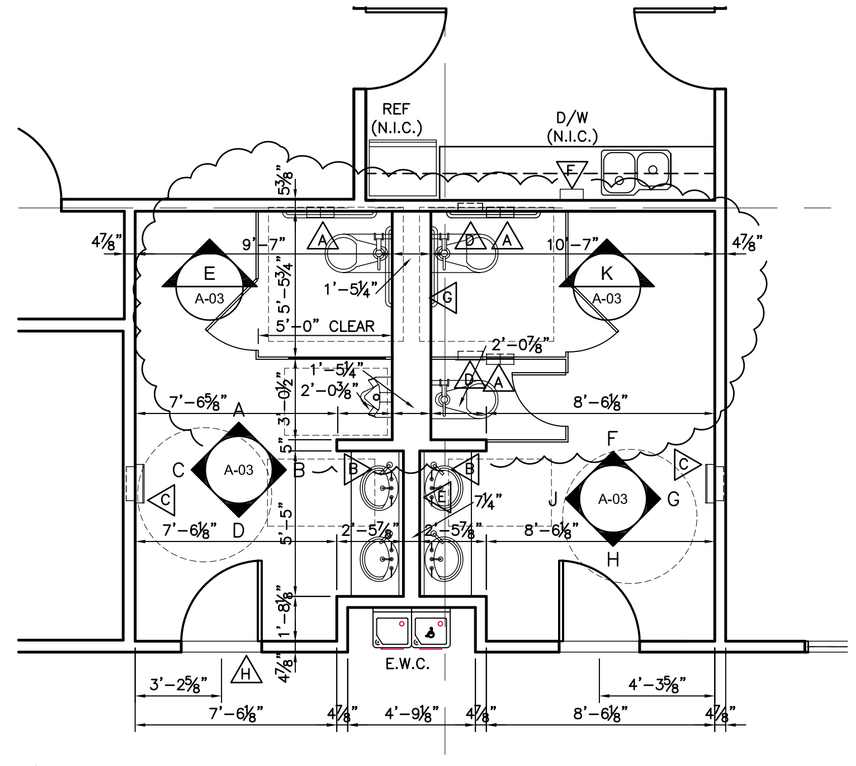

PLAN NORTH

ENLARGED TOILET ROOM PLAN
SCALE: ¼"=1'–0"

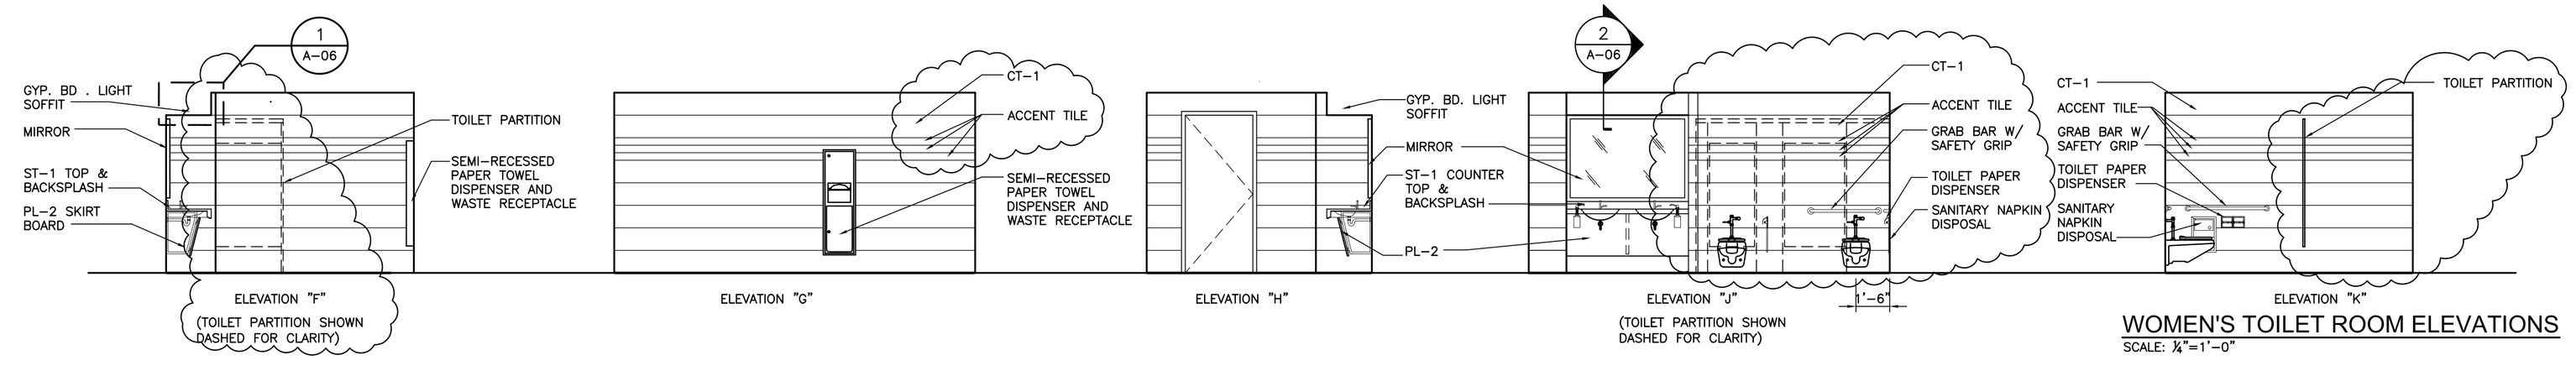

WOMEN'S TOILET ROOM ELEVATIONS
SCALE: ¼"=1'–0"

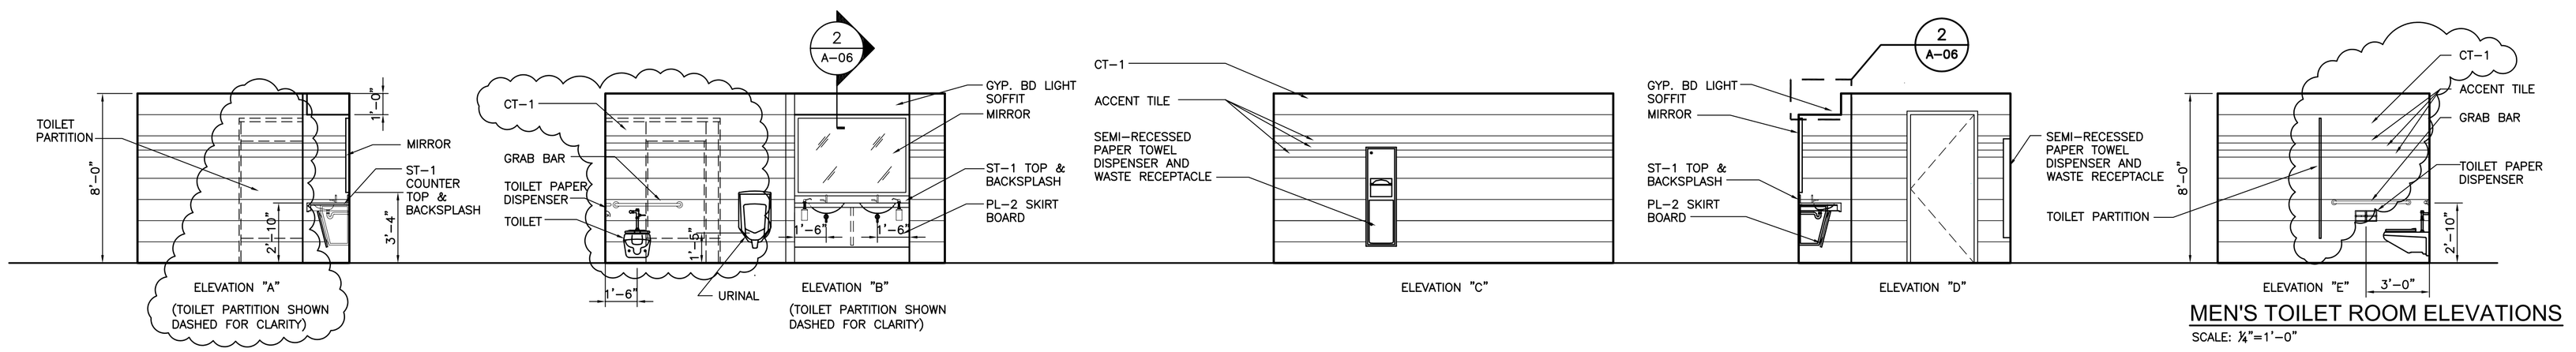

MEN'S TOILET ROOM ELEVATIONS
SCALE: ¼"=1'–0"

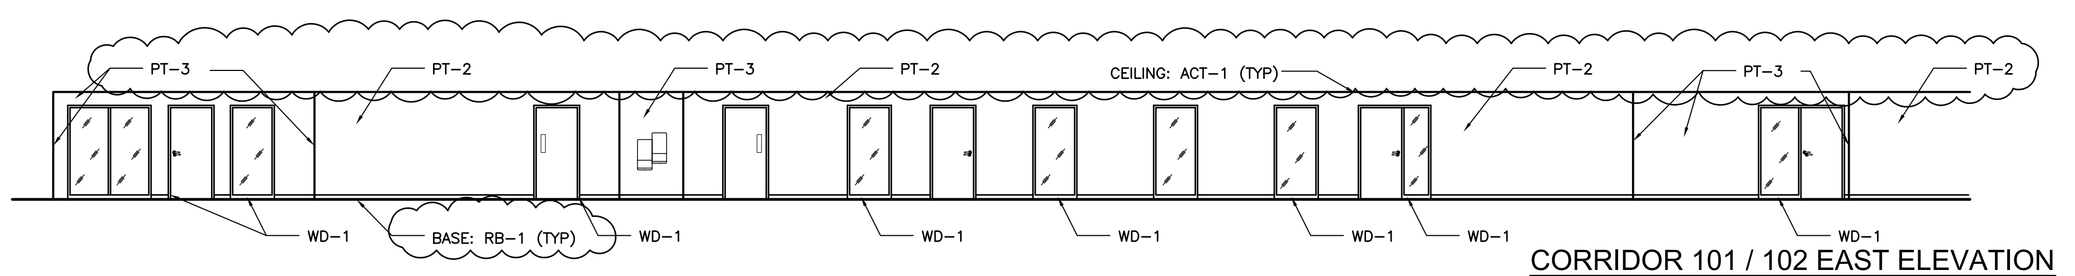

CORRIDOR 101 / 102 EAST ELEVATION
SCALE: ⅛"=1'–0"

SIMPSON ASSOCIATES
ARCHITECT
3280 Edgewood Park Dr.
Commerce, Michigan 48382
248-360-7821

David R. Gebhardt Architect
Professional Corporation
203 W. Michigan Ave. Saline, MI 48176 (734) 429-5130

DUNHAM
Dunham Associates, Inc.
50 South Sixth Street / Suite 1100
Minneapolis, Minnesota 55402-1540
PHONE 612.465.7550 FAX 612.465.7551
WEB dunhameng.com
mechanical + electrical consulting engineering

Construction Manager
Frank Baxter General Contractor, Inc.
3225 Avenue N
Fort Madison, IA 52627
319-372-7285

PROJECT :

VISTA Auto Group

EXECUTIVE OFFICE LAYOUT
191 RIVERSIDE
PORTLAND, MAINE

DATE:	ISSUED FOR:
11.12.07	90% REVIEW
11.16.07	PERMIT
11.28.07	ADDENDUM NO 1

SHEET TITLE :

ENLARGED TOILET ROOM PLAN AND ELEVATIONS

SHEET NO. :

A-04