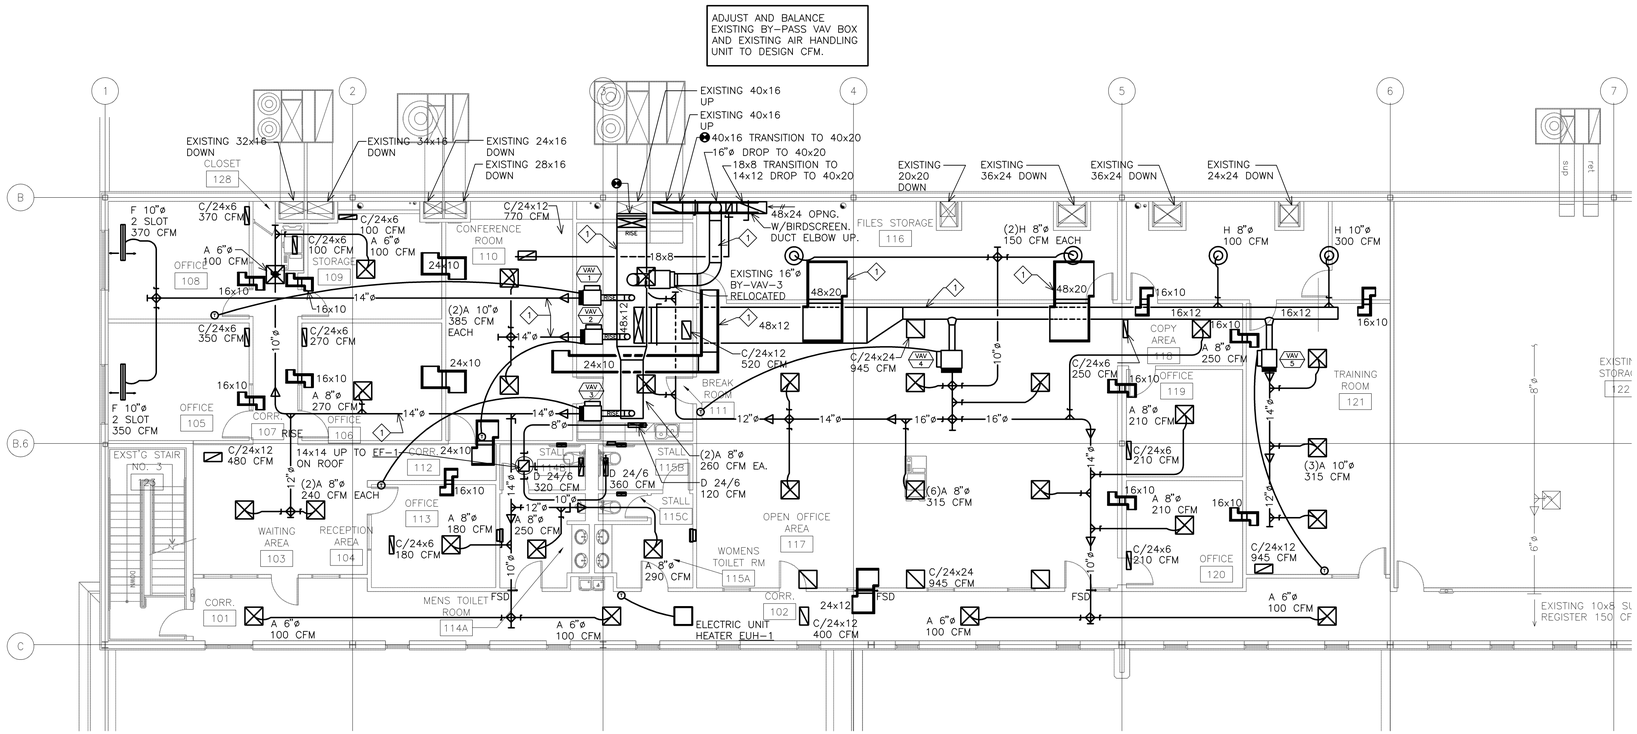

NOTES FOR THIS DRAWING

1. INSTALL DUCTWORK BETWEEN TRUSSES.

SIMPSONASSOCIATES
ARCHITECT
3280 Edgewood Park Dr.
Commerce, Michigan 48382
248-360-7821

David R. Gebhardt Architec
Professional Corporation
203 W. Michigan Ave. Saline, MI 48176 (734) 429-513

DUNHAM
Dunham Associates, Inc.
50 South Sixth Street / Suite 1100
Minneapolis, Minnesota 55402-1540
PHONE 612.465.7550 FAX 612.465.7551
WEB dunhameng.com
mechanical + electrical consulting engineering

Construction Manager
Frank Baxter General Contractor, Inc.
3225 Avenue N
Fort Madison, IA 52627
319-372-7285

PROJECT :

VISTA Auto Group

EXECUTIVE OFFICE LAYOUT
191 RIVERSIDE
PORTLAND, MAINE

DATE:	ISSUED FOR:
11.12.07	90% REVIEW
11.16.07	PERMIT

SHEET TITLE :

LEVEL TWO HVAC PLAN

SHEET NO. :

M201