HOME DEPOT ACCESS ROAD

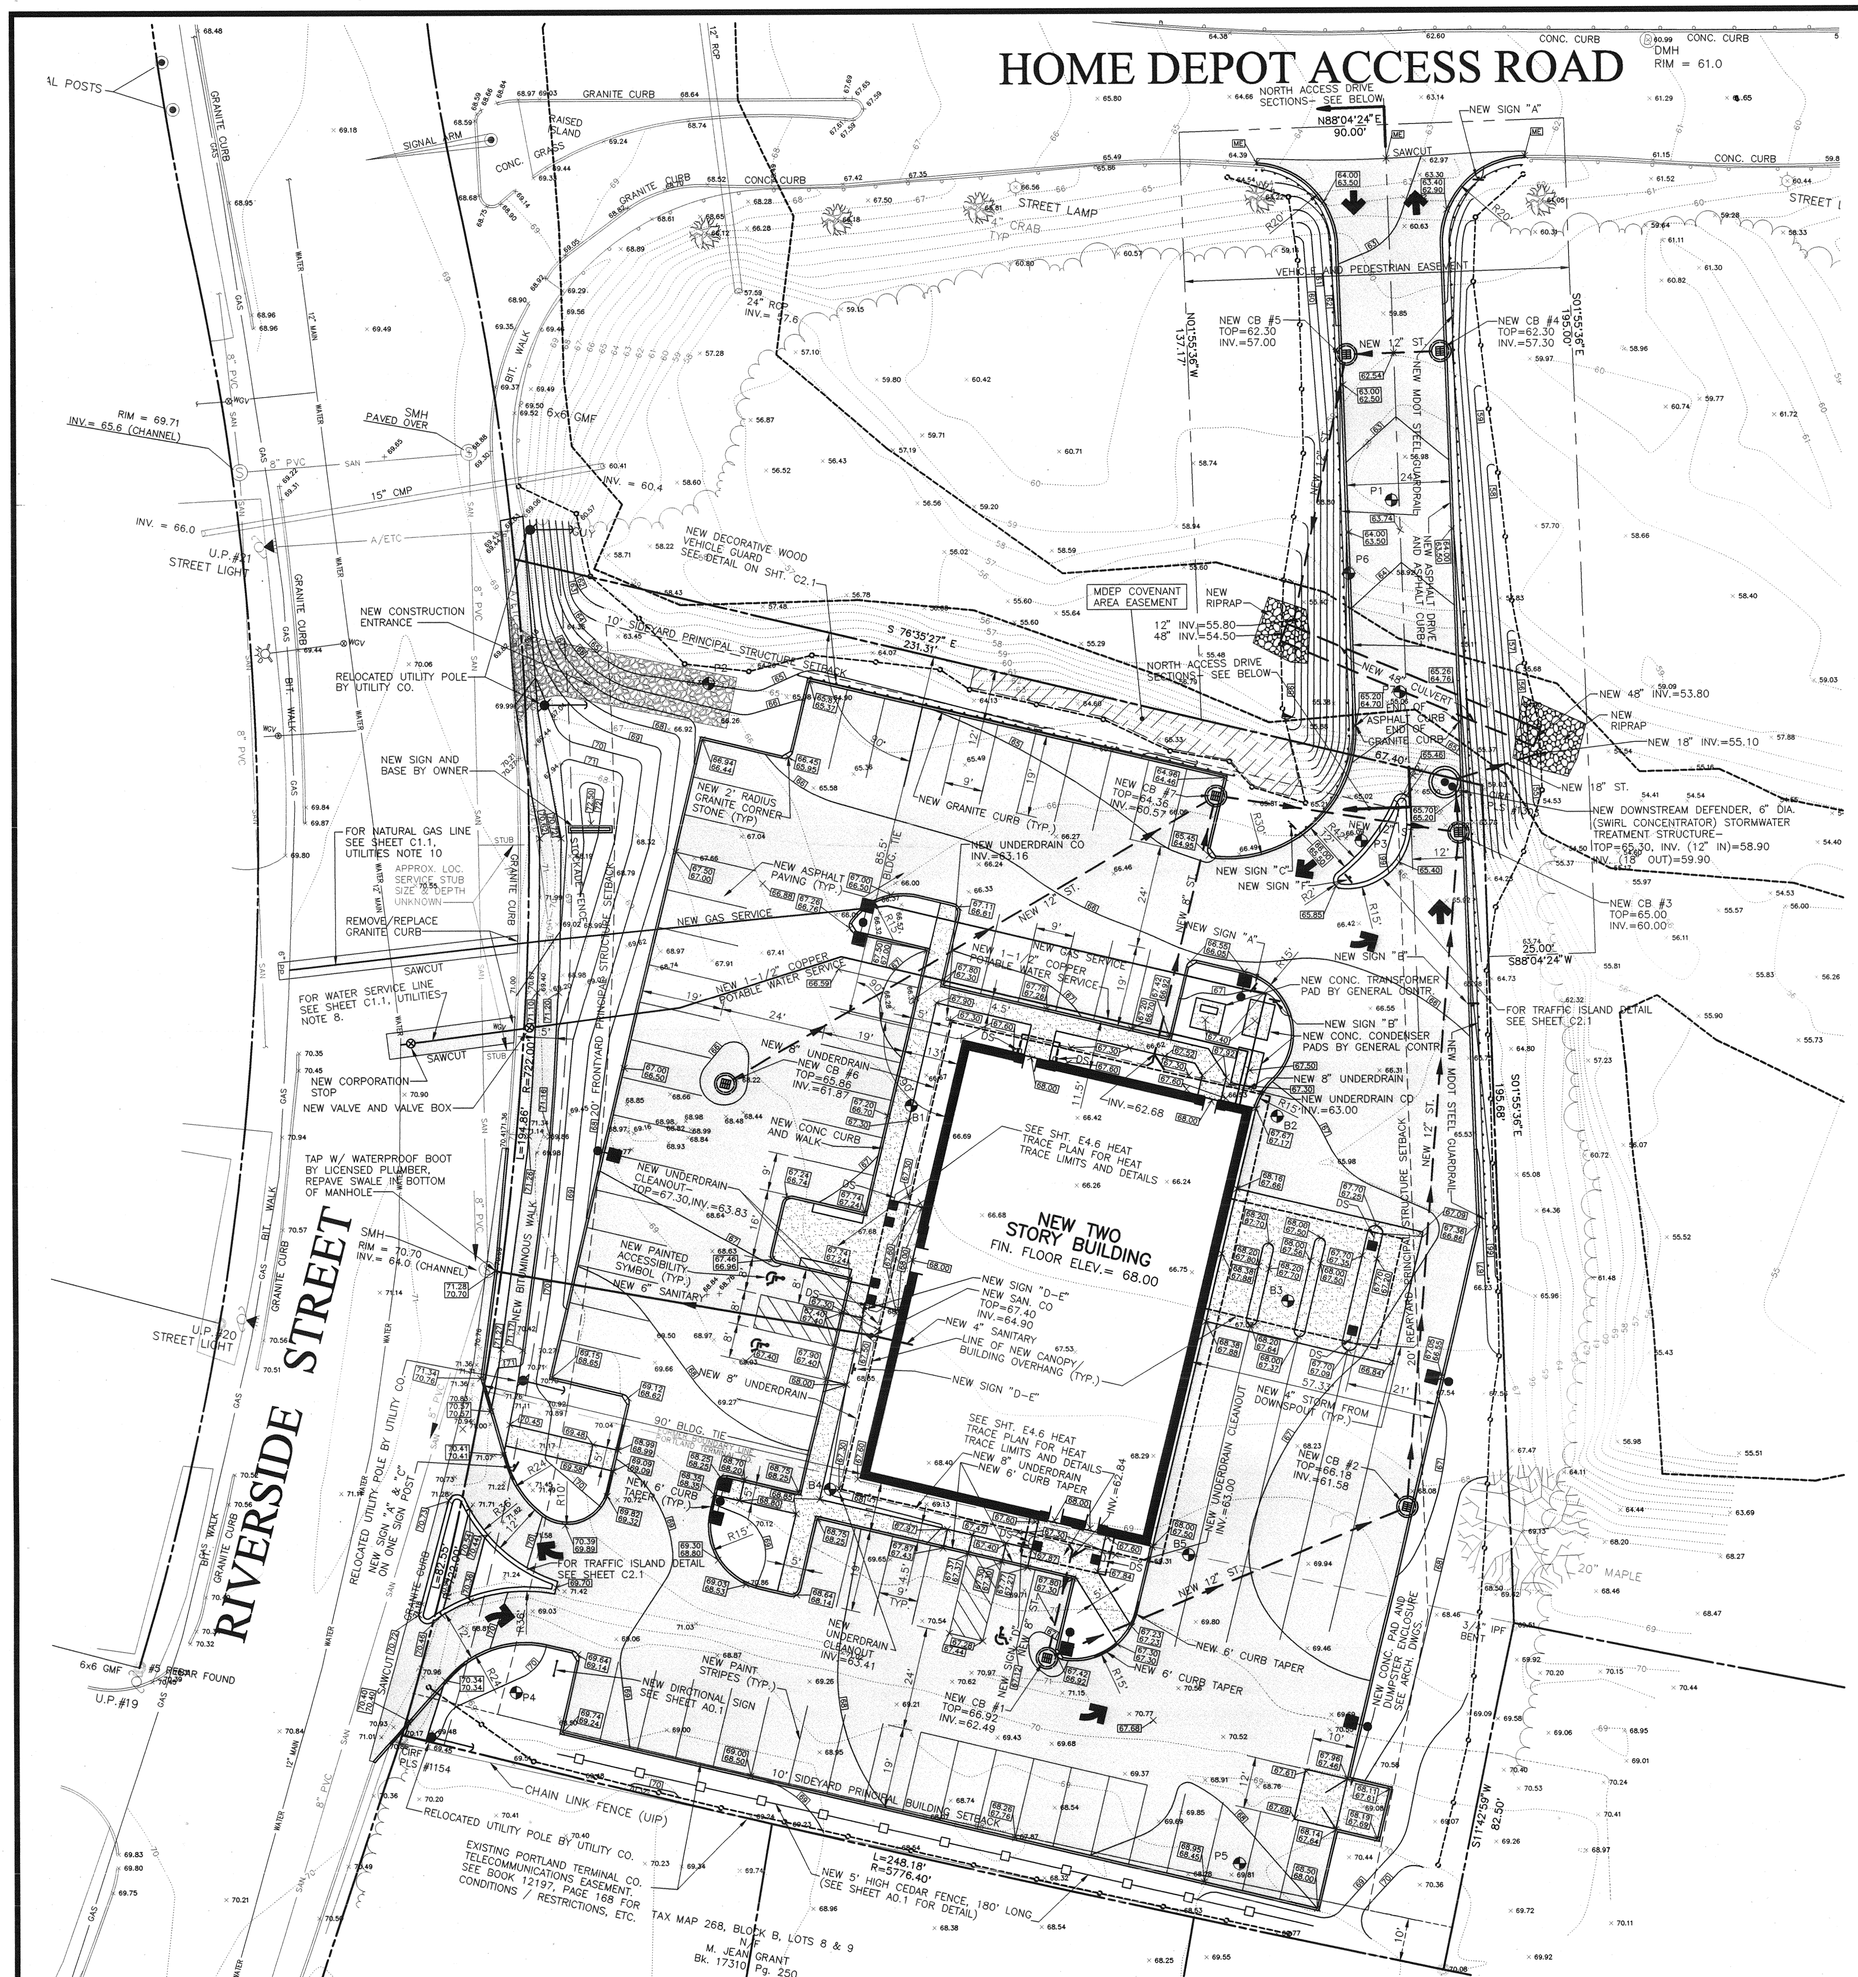

LEGEND

	NEW BUILDING	TW/BW	TOP OF WALL / BOTTOM OF WALL
	EXISTING IMPROVEMENTS TO BE REMOVED UNLESS OTHERWISE SPECIFIED	UP	UTILITY POLE
	NEW ASPHALT PAVING	FH	FIRE HYDRANT
	NEW CONCRETE	UIP	USE IN PLACE
		TBR	TO BE REMOVED
	EXISTING CONTOURS	TBRL	TO BE RELOCATED
100	NEW CONTOURS	ME	MATCH EXISTING
	PROPERTY LINES	UC	UTILITY CONTRACTOR
	EXISTING UTILITIES TO BE REMOVED &/OR ABANDONED–SIZE & TYPE SPECIFIED ON PLAN	PC	PLUMBING CONTRACTOR
	NEW UTILITIES–SIZE & TYPE SPECIFIED ON PLAN		TREE/SHRUB TO BE REMOVED
SAN	NEW SANITARY LINE–SIZE AND DIRECTION OF FLOW SPECIFIED ON PLAN	C.E.T.	CURB END TAPER
ST	NEW STORM LINE–SIZE & DIRECTION OF FLOW SPECIFIED ON PLAN		NEW LIGHTS
× 100	EXISTING SPOT ELEVATIONS	B–1	SOIL BORING LOG AND APPROXIMATE LOCATION
100	NEW SPOT ELEVATIONS	P–1	PAVING BORING LOG AND APPROXIMATE LOCATION
100.5 / 100.0	NEW SPOT ELEVATIONS AT TOP OF CURB / NEW SPOT ELEVATIONS AT BOTTOM OF CURB		NEW TRAFFIC SIGN
	NEW SILT FENCE	E.J.	EXPANSION JOINT
		C.J.	CONTRACTION JOINT
		R/W	RIGHT–OF–WAY
		DS	DOWN SPOUT

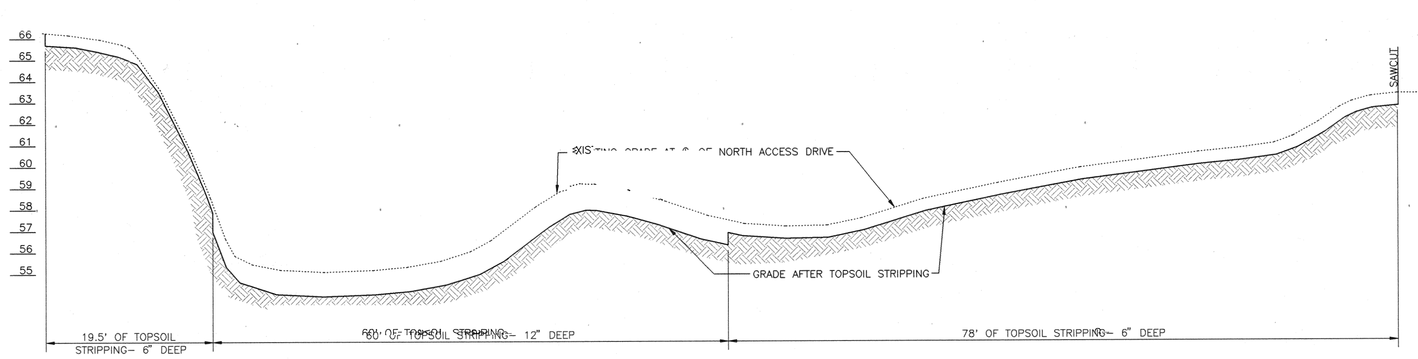

NORTH ACCESS DRIVE (STRIPPING)

SCALE: 1" = 10' HORZ.
SCALE: 1" = 4' VERT.

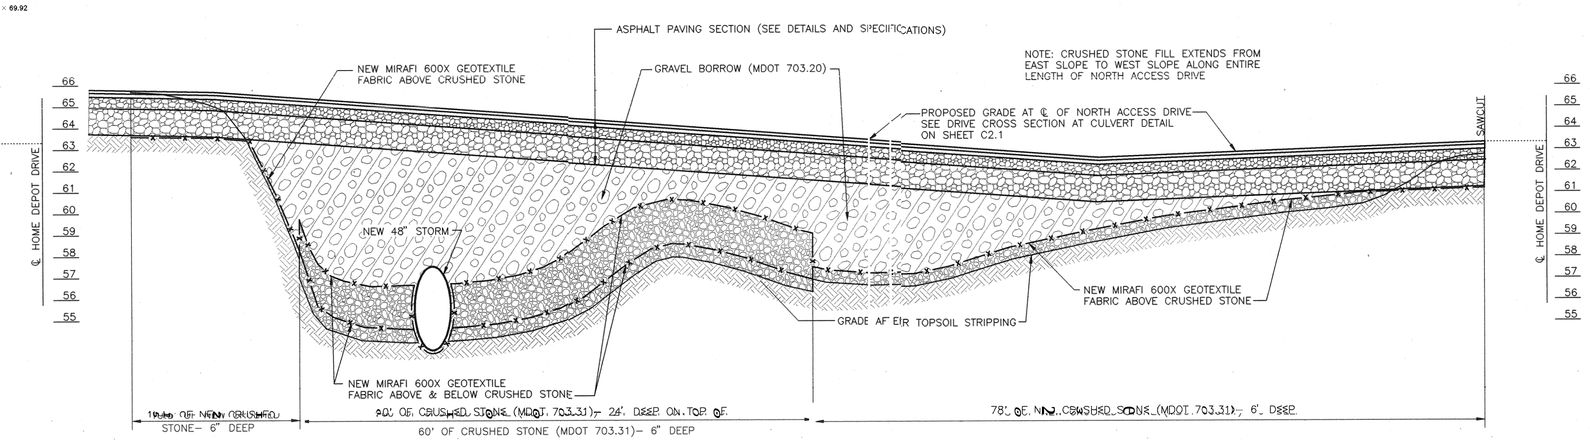

NORTH ACCESS DRIVE (BACKFILL)

SCALE 1" = 10' HORZ.
SCALE 1" = 4' VERT.

Civil Site Plan

This drawing is an instrument of service and shall remain the property of HBE Corporation. It may not be altered or reused without written consent of HBE Corporation. Reproduction of this drawing by any method is prohibited. Any alteration or reproduction of this drawing without the seal of a registered professional shall be deemed an violation of the laws of the state in which the project is located.

G:\Fin\SDRFT\CIC\2_SDRFT_SITE_PLAN.dwg HandOI
BCR:CLO:LEGENDAROAD_PRO, 02-04-04 @ 13:46

A New Building for
EVERGREEN CREDIT UNION
Portland, Maine

Construction By
HBE Financial Facilities
A Division of HBE Corporation, 15350 Olive Boulevard, St. Louis, Missouri 63141 Phone (314) 567-8000

Frederick S. Scott, Architect
Ronald L. Hollander, Architect
15350 Olive Boulevard, St. Louis, Missouri 63141 (314) 567-8000

REGISTERED ARCHITECT STATE OF MAINE FREDERICK S. SCOTT NUMBER 2015

REGISTERED ARCHITECT STATE OF MAINE RONALD L. HOLLANDER NUMBER 2013

DB	AB	CB
CHC	LE	JJM

Sheet No. 2 of 4

C1.2

Copyright HBE Corporation

Date: 2-4-04